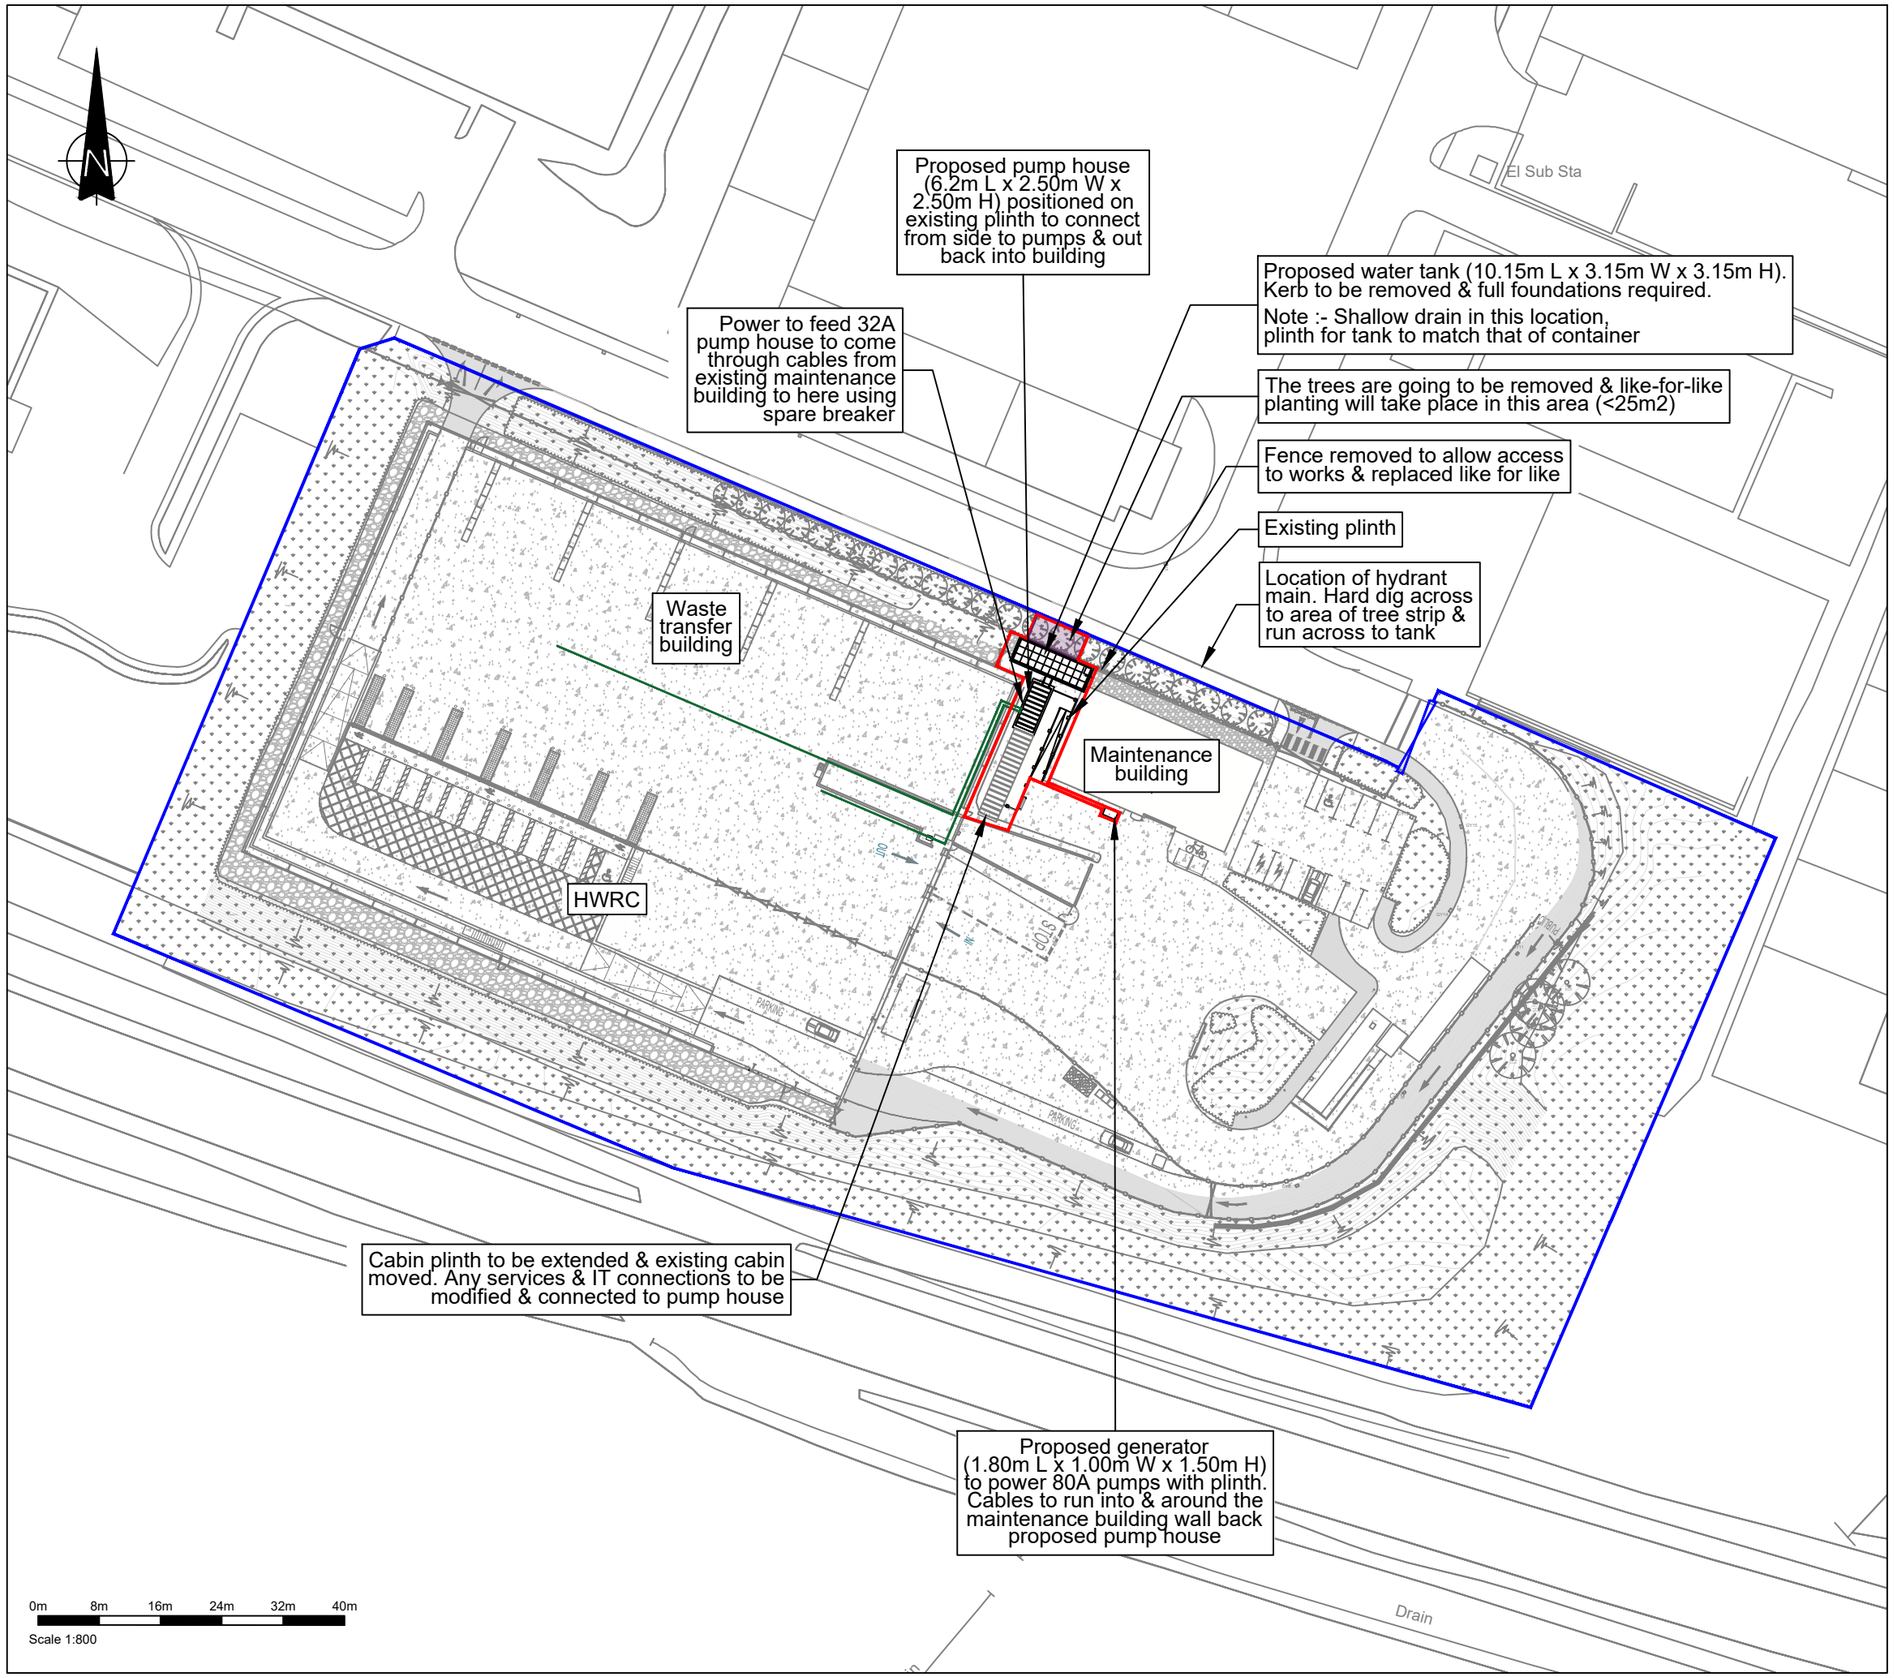


Notes:

1. All dimensions in metres and all levels in metres above ordnance datum unless specified otherwise.

2. Do not scale from this drawing.

3. Any anomalies identified with the details shown on this drawing are to be brought to the attention of FCC environment (UK) limited prior to construction works commencing.

Legend:

- Site Boundary
- Planning Boundary
- Palisade fence line
- Gate
- Concrete Hardstanding
- Tarmac Hardstanding
- Grass Areas
- Gravel
- Outlets for pipework to each fire suppression zone

Revision:	Date:	Description:	By:	Chk:
S04	09.01.2026	Site boundary amended	MT	SF
S03	09.01.2026	Site boundary amended	MT	SF
S02	03.01.2025	Annotation amended	MT	SF
S01	23.10.2025	First Issue	MT	SF

FCC Environment (UK) Limited
Ground Floor West, 900 Pavilion Drive, Northampton Business Park, Northampton, NN4 7RG

Site:

Suffolk HWRC

Drawing Title:

Haverhill TS
Proposed Site Layout

Drawn By:	Checked By:	Date:	Scale:	Paper Size:
MT	SF	09 Jan 2026	1:800	A3
Status:	Project No:		Revision:	Plan Number:
Level 1	EC-25005		S04	305

Last Saved By: Matthew.Tyrpce Date: 9-Jan-26 Plot By: tyrpce, matthew Date: 9-Jan-26