
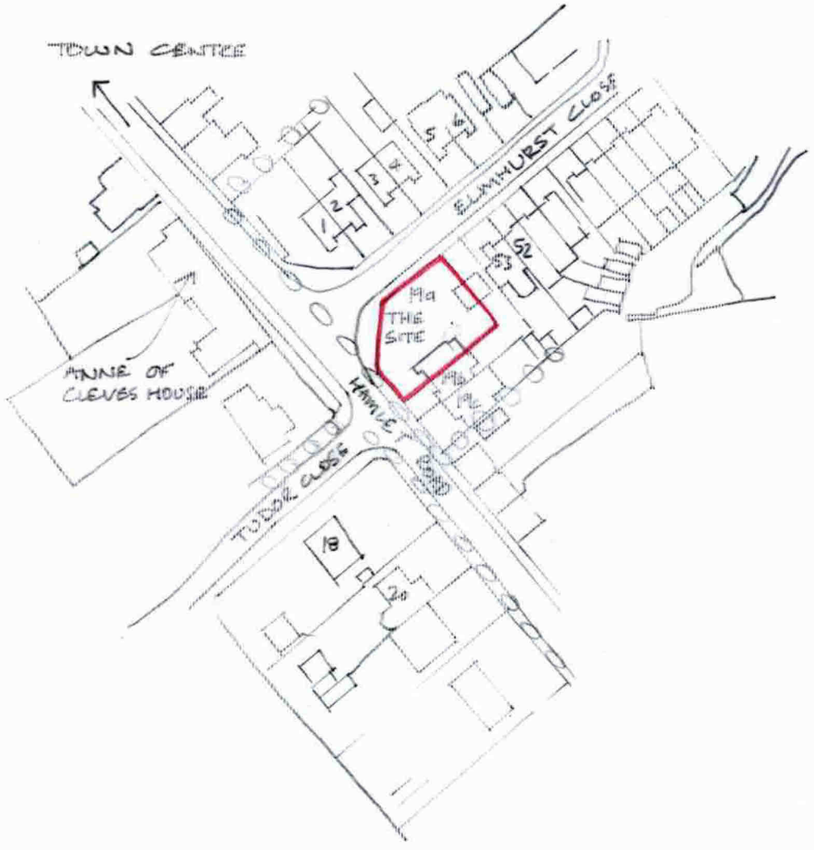


SITE LOCATION PLAN
0, 50, 100, METRES
SCALE 1:1250 @ A3

N

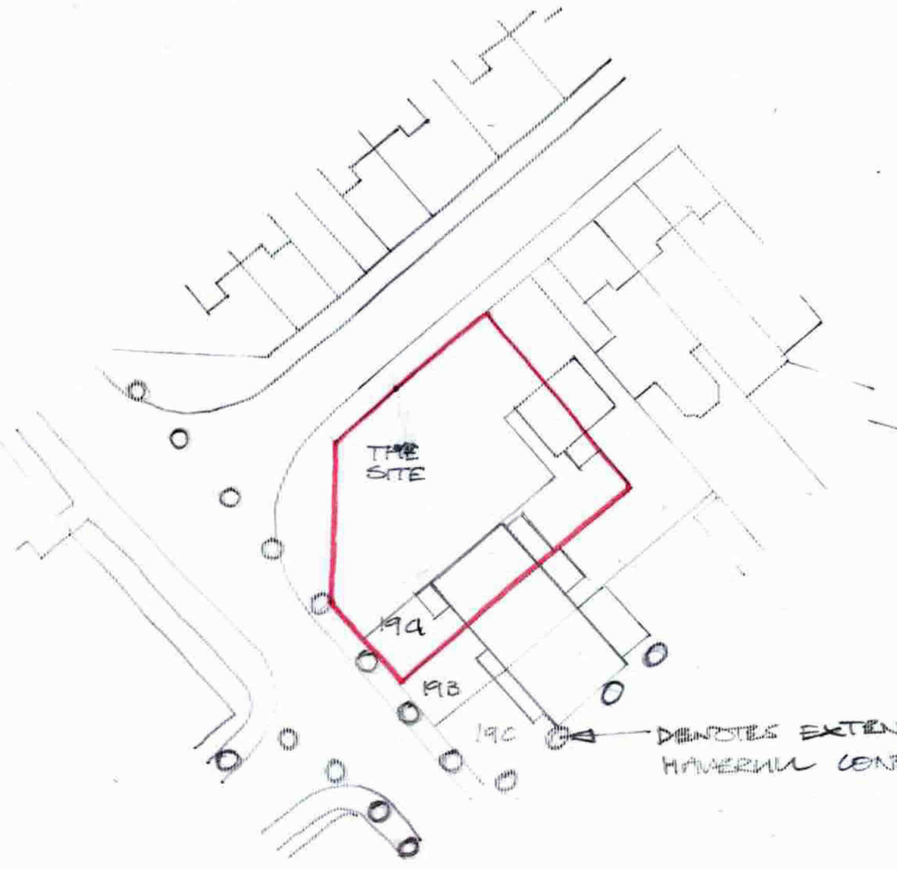

AS EXISTING BLOCK PLAN
0, 10, 20, 30, 40, 50, METRES
SCALE 1:500 @ A3

PROPOSED REVISION TO DC/23/1203/FUL TO PROVIDE 2 NO FLATS
REVB 9.2.2026
LAND ADJACENT 19A HAMLET ROAD HAVERHILL SUFFOLK CB9 8EH
REVA 1.3.2025
MR. R. BUTCHMAN FEB 2025 DRG NO HR/6 REV A/B