



SECTION A_A
1 : 100

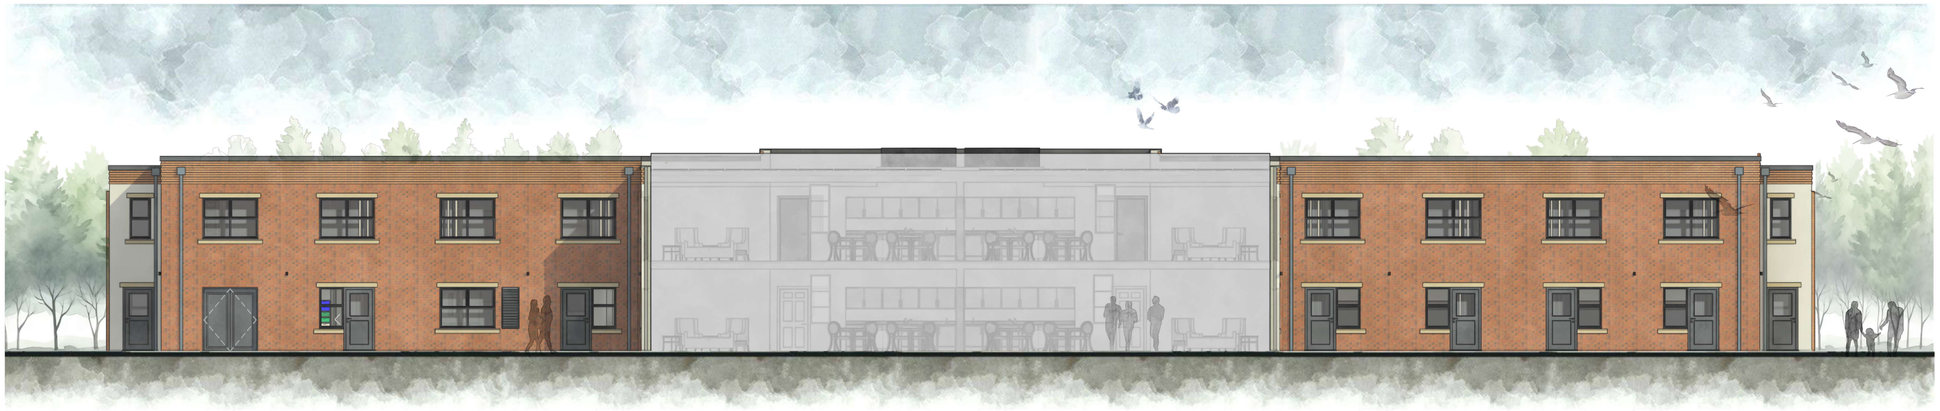

SECTION B-B
1 : 100

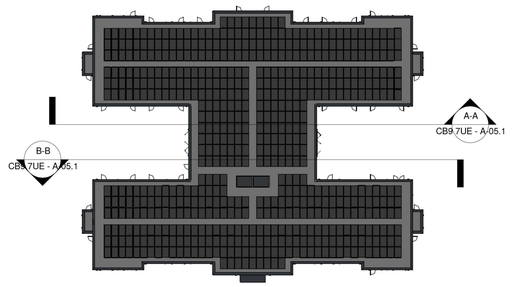

ELEVATION KEY PLAN
1 : 500

0 1 2 5 10 m

REV	DATE	DETAILS OF AMENDMENTS	DRAWN

REVISIONS

LNT CONSTRUCTION LTD
UNIT 2, HELIOS 47
ISABELLA ROAD
GARFORTH
LS25 2DY
Tel: 0113 385 3858
Fax: 0113 385 3859

CLIENT
LNT CARE DEVELOPMENTS

SITE
Land at Great Wilsey Park
Haverhill
CB9 7UE

TITLE
66 BED CARE HOME -
INTERNAL ELEVATIONS

SCALE @A1	As indicated	DATE	10/04/2025 09:17:27
DRAWN	VF	DWG NO.	CB9 7UE - A-05.1

DRAWING STATUS
FOR PLANNING APPROVAL

CHECKED BY	L-JL	DATE	
APPROVED BY		DATE	