


1 PROPOSED SITE SECTION - NORTH

1 : 500

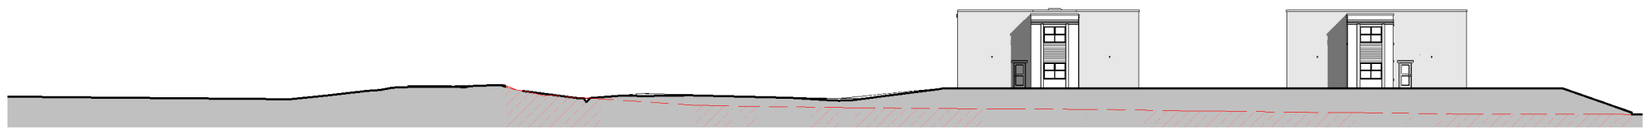


2 PROPOSED SITE SECTION - WEST

1 : 500




3 PROPOSED SITE SECTION - SOUTH

1 : 500

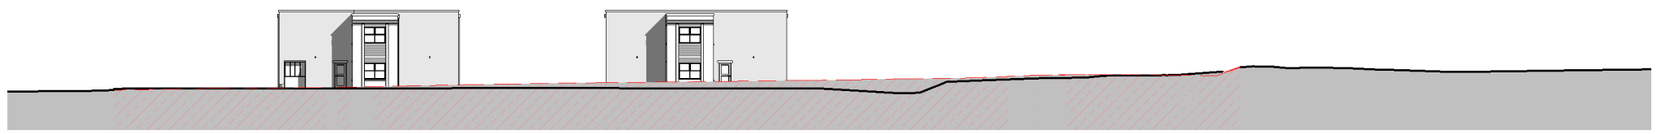

4 PROPOSED SITE SECTION - EAST

1 : 500

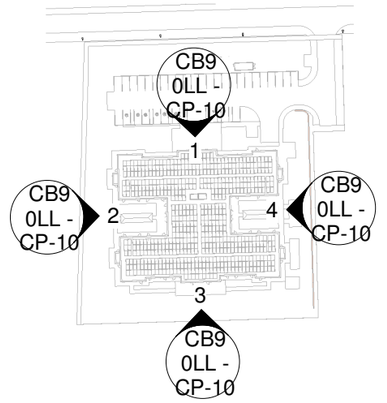

LEGEND

Red dash line denotes existing site line

Black solid line denotes proposed site line

REV	DATE	DETAILS OF AMENDMENTS	DRAWN

REVISIONS

LNT CONSTRUCTION LTD
UNIT 2, HELIOS 47
ISABELLA ROAD
GARFORTH
LS25 2DY
Tel: 0113 385 3858
Fax: 0113 385 3859

CLIENT: LNT CARE DEVELOPMENTS

SITE: CB9 0LL - HAVERHILL

TITLE: PROPOSED SITE SECTIONS

SCALE @A3	As indicated	DATE	26/11/2024 09:57:39
DRAWN	VF	DWG NO.	CB9 0LL - CP-10

DRAWING STATUS

FOR INFORMATION ONLY

CHECKED BY	L-JL	DATE	26/11/2024
APPROVED BY	L-JL	DATE	26/11/2024