

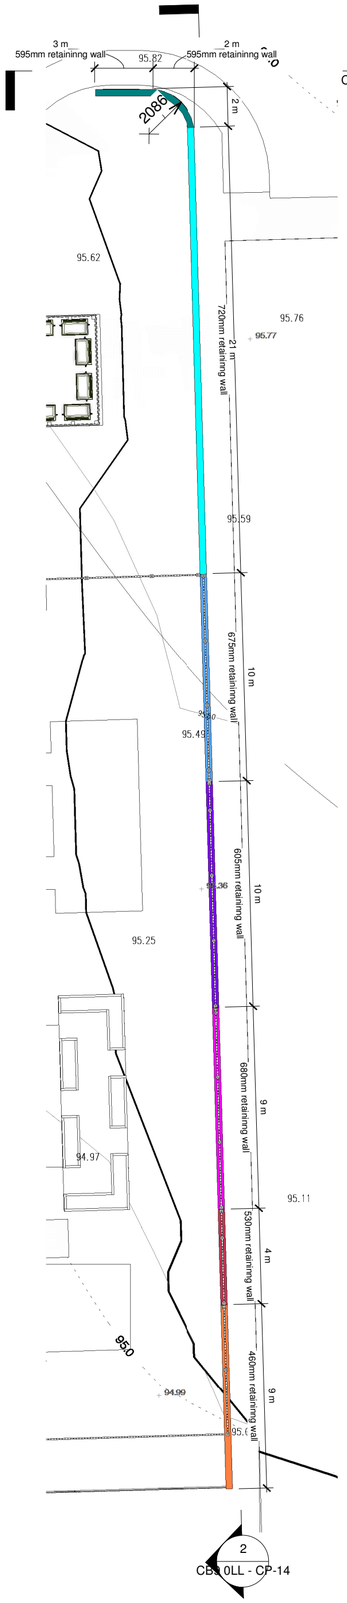



1 PROPOSED RETAINING WALL
1 : 200

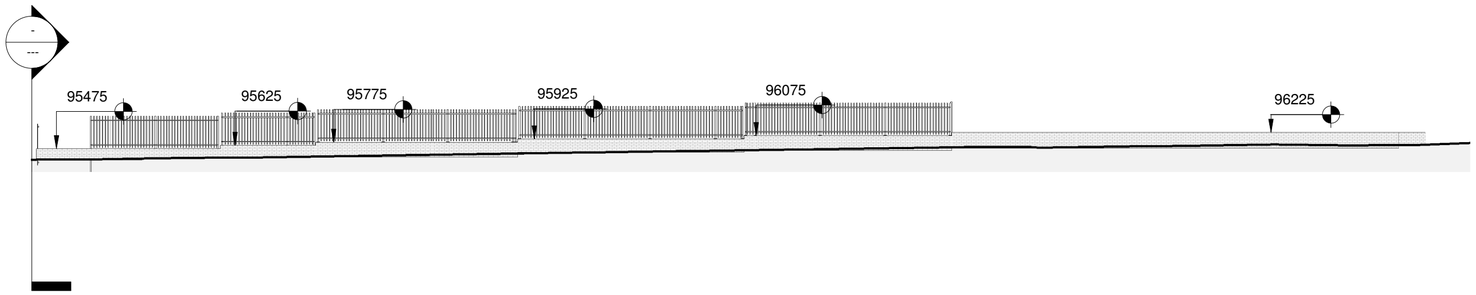

2 Section 7
1 : 200

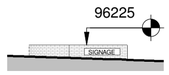

3 Section 8
1 : 200

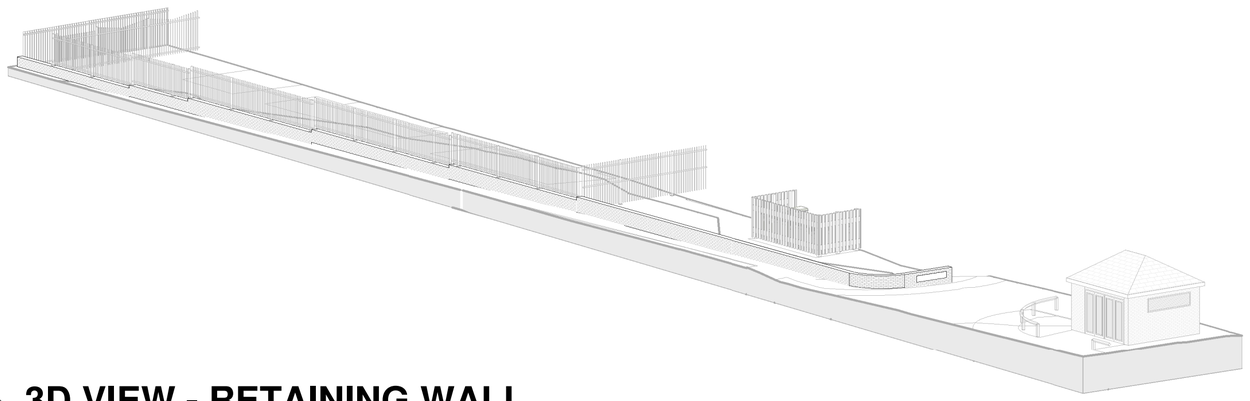

4 3D VIEW - RETAINING WALL

REV	DATE	DETAILS OF AMENDMENTS	DRAWN

REVISIONS

LNT CONSTRUCTION LTD
UNIT 2, HELIOS 47
ISABELLA ROAD
GARFORTH
LS25 2DY
Tel: 0113 385 3858
Fax: 0113 385 3859

CLIENT: LNT CARE DEVELOPMENTS

SITE: CB9 0LL - HAVERHILL

TITLE: PROPOSED RETAINING WALL

SCALE @A2	1 : 200	DATE	26/11/2024 09:59:41
DRAWN	VF	DWG NO.	CB9 0LL - CP-14

DRAWING STATUS: FOR INFORMATION ONLY

CHECKED BY	L-JL	DATE	26/11/2024
APPROVED BY	L-JL	DATE	26/11/2024