
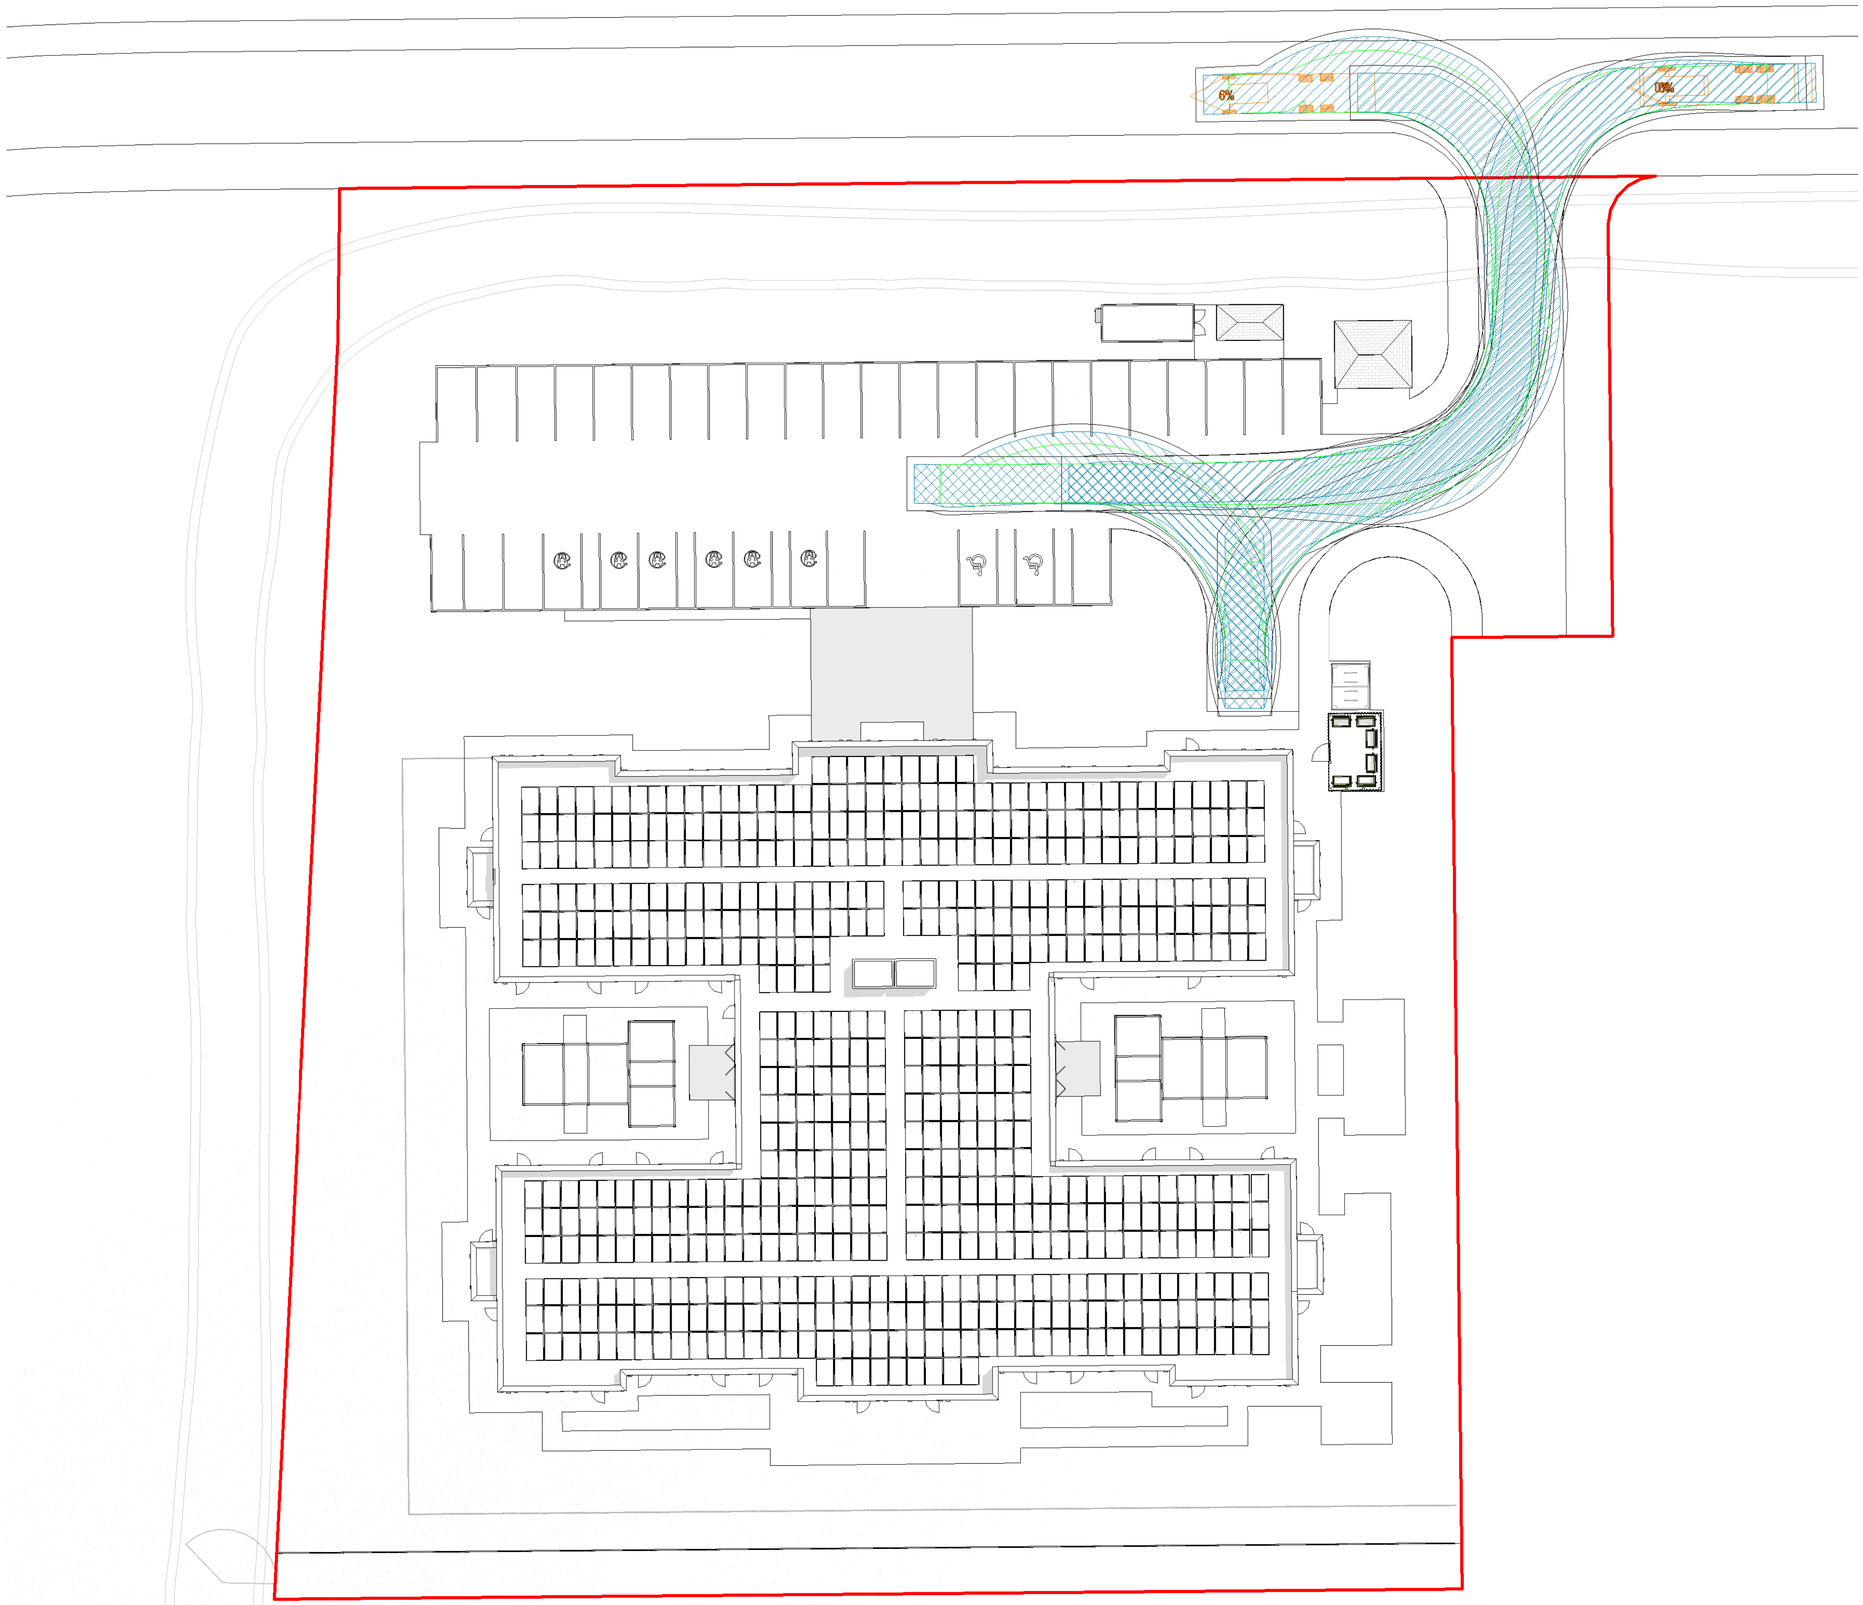


VEHICLE TRACKING
1 : 200

0 2 5 10 20 m

VEHICLE TRACKING

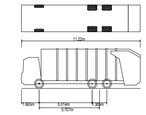

PHOENIX 2 DUO RECYCLER
(P2-15W WITH ELITE 6x4 CHASSIS)

OVERALL LENGTH	11.220m
OVERALL WIDTH	2.530m
OVERALL BODY HEIGHT	3.756m
MIN BODY GROUND CLEARANCE	0.309m
TRACK WIDTH	2.530m
LOCK TO LOCK TIME	4.00s
KERB TO KERB TURNING RADIUS	11.550m

ANALYSIS CARRIED OUT AT 15km/h FORWARD SPEED AND 2.5km/h REVERSING SPEED

- VEHICLE BODY SWEPT PATH
- VEHICLE BODY TRACKING
- VEHICLE WHEEL-BASE TRACKING
- EXTENT OF 500mm BUFFER
- REFUSE COLLECTION ROUTE

REV	DATE	DETAILS OF AMENDMENTS	DRAWN

REVISIONS

LNT CONSTRUCTION LTD
UNIT 2, HELIOS 47
ISABELLA ROAD
GARFORTH
LS25 2DY
Tel: 0113 385 3858
Fax: 0113 385 3859

CLIENT
LNT CARE DEVELOPMENTS

SITE
LAND AT GREAT WILSEY PARK
HAVERHILL
CB9 7UE

TITLE
VEHICLE TRACKING

SCALE @A1	1 : 200	DATE	05/02/2026 07:11:15
DRAWN	CB	DWG NO.	CB9 7UE - A-07

DRAWING STATUS
FOR PLANNING APPROVAL

CHECKED BY	L-JL	DATE	
APPROVED BY		DATE	