© This drawing and design are copyright.

Do not scale from this drawing. Use only figured dimensions. If in doubt, ask.
All dimensions are to be checked on site.
Any discrepancies should be reported immediately to the Architect.

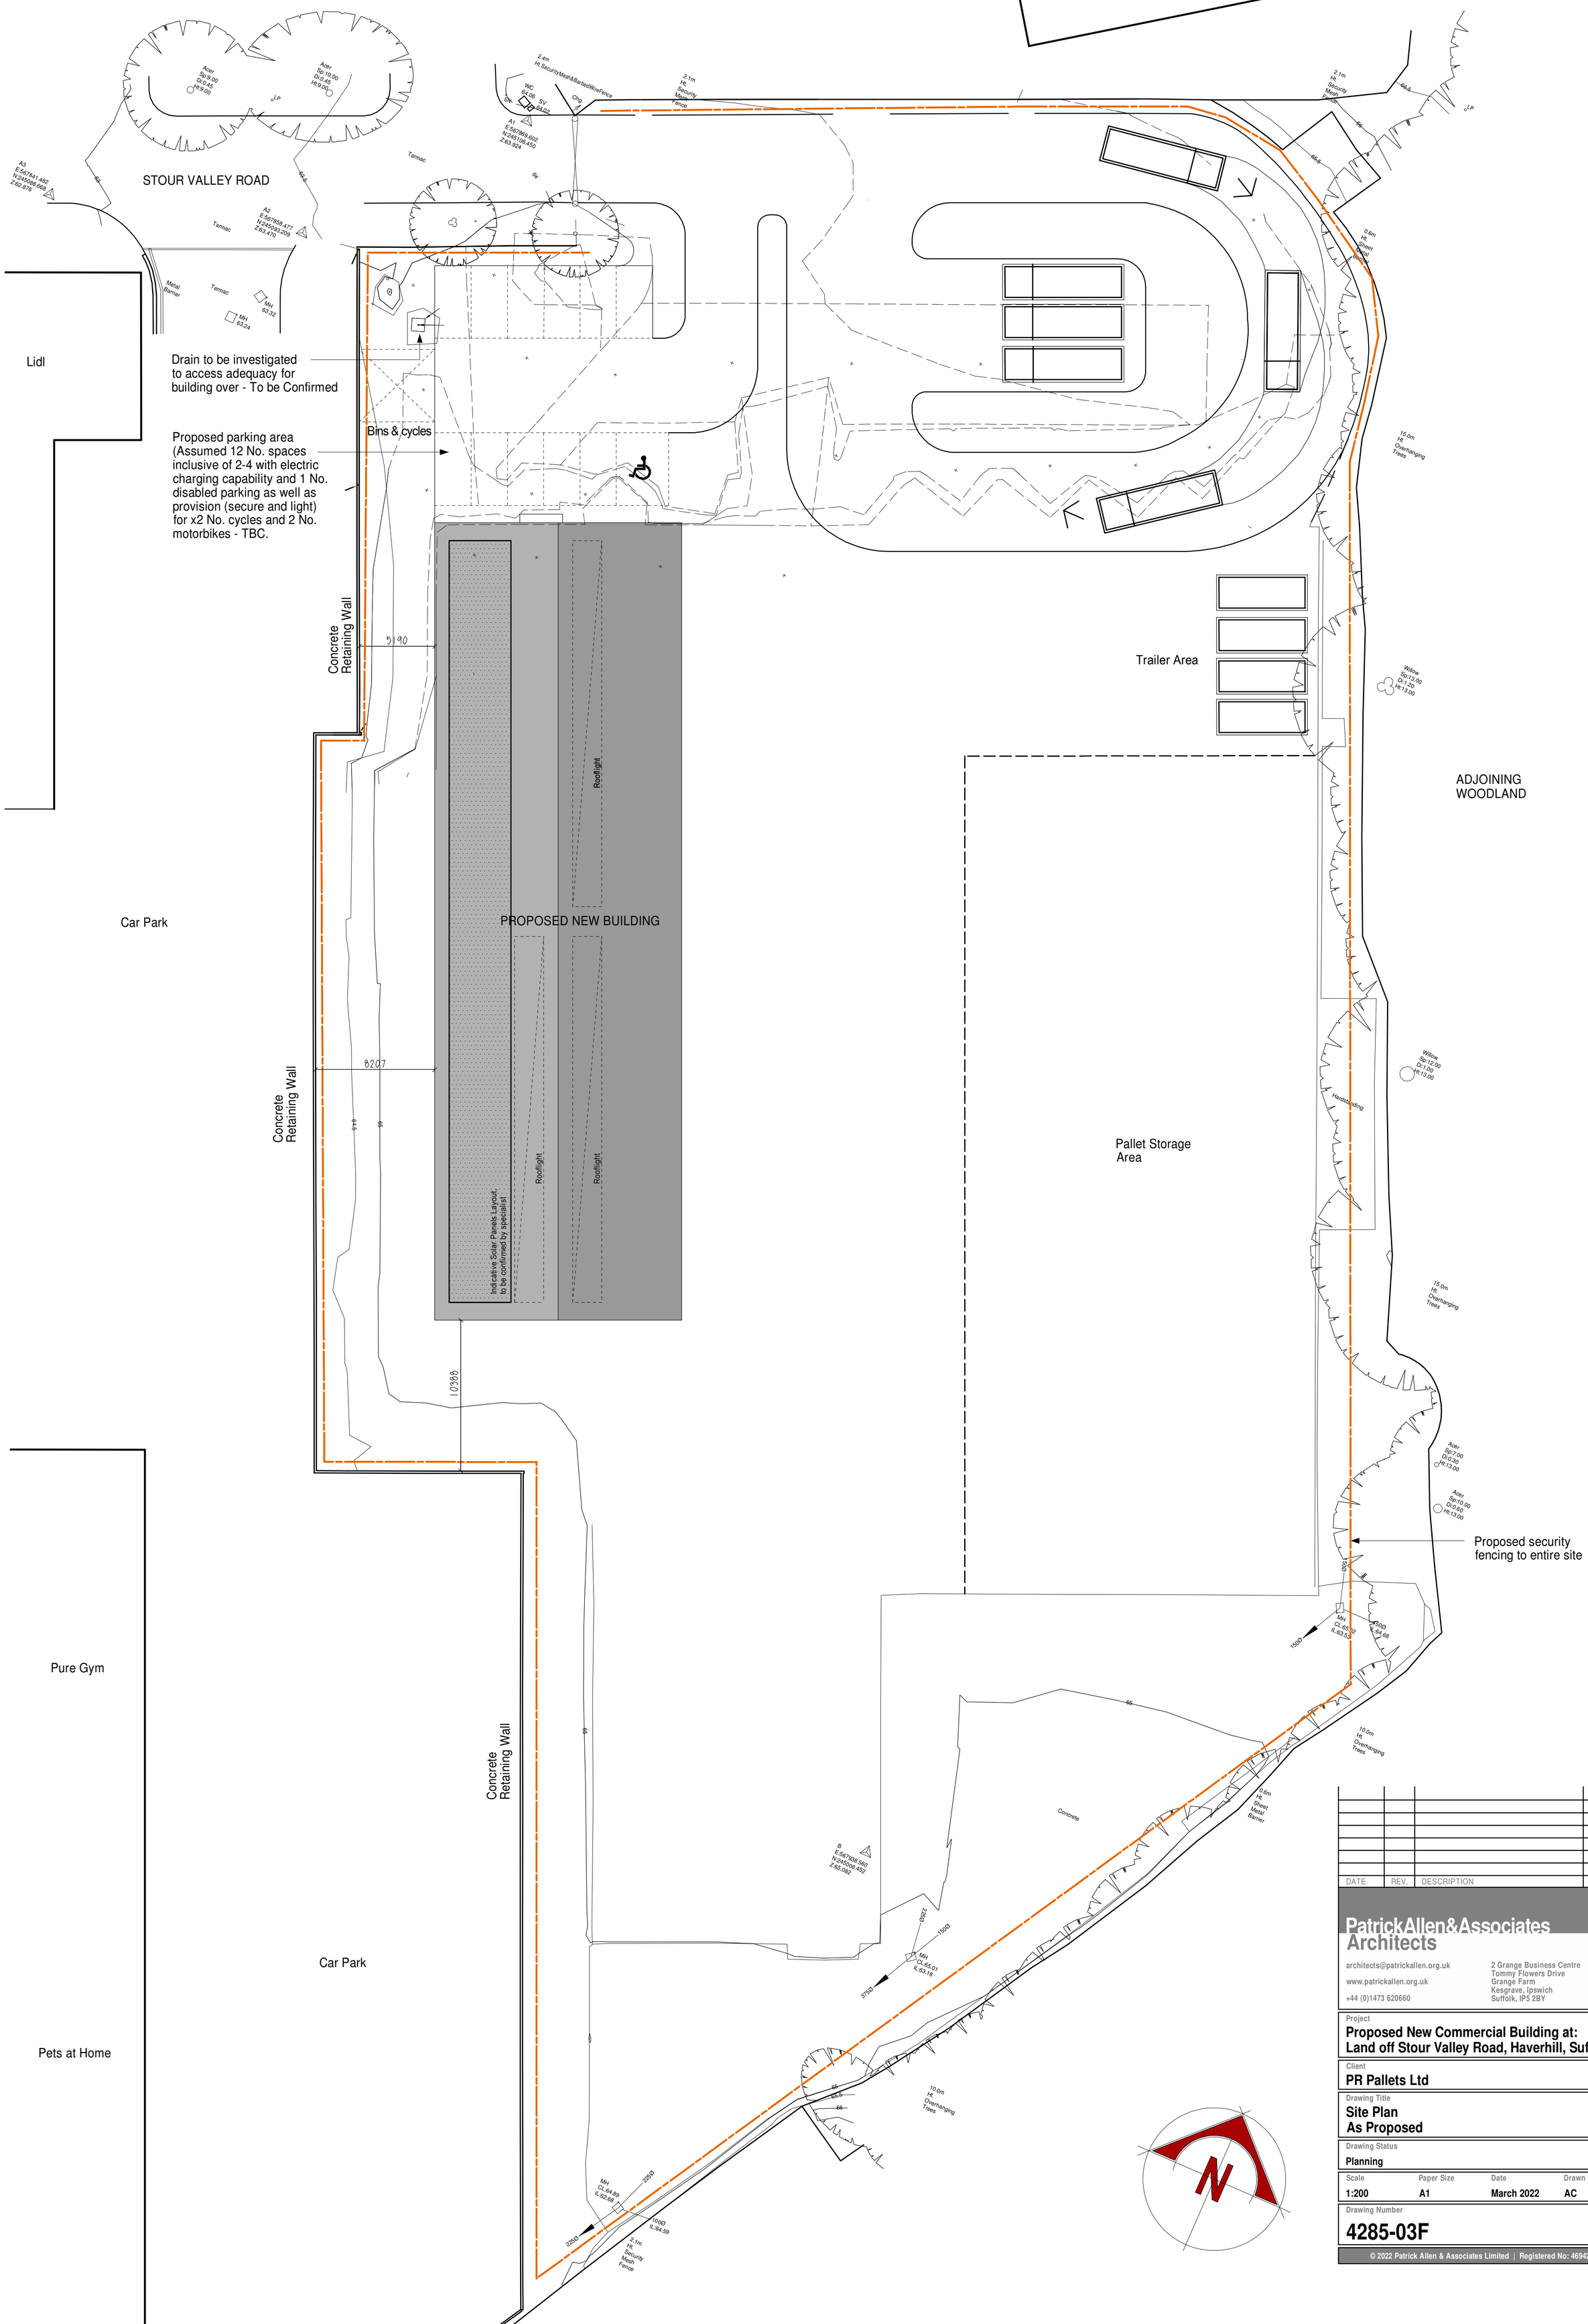

DATE	REV.	DESCRIPTION	DRAWN

PatrickAllen&Associates Architects
architects@patrickallen.org.uk
www.patrickallen.org.uk
+44 (0)1473 620660
2 Grange Business Centre
Tommy Flowers Drive
Grange Farm
Kesgrave, Ipswich
Suffolk, IP5 2BY

Project
Proposed New Commercial Building at:
Land off Stour Valley Road, Haverhill, Suffolk

Client
PR Pallets Ltd

Drawing Title
Site Plan
As Proposed

Drawing Status
Planning

Scale	Paper Size	Date	Drawn
1:200	A1	March 2022	AC

Drawing Number
4285-03F

© 2022 Patrick Allen & Associates Limited | Registered No: 4694261