Note & Key

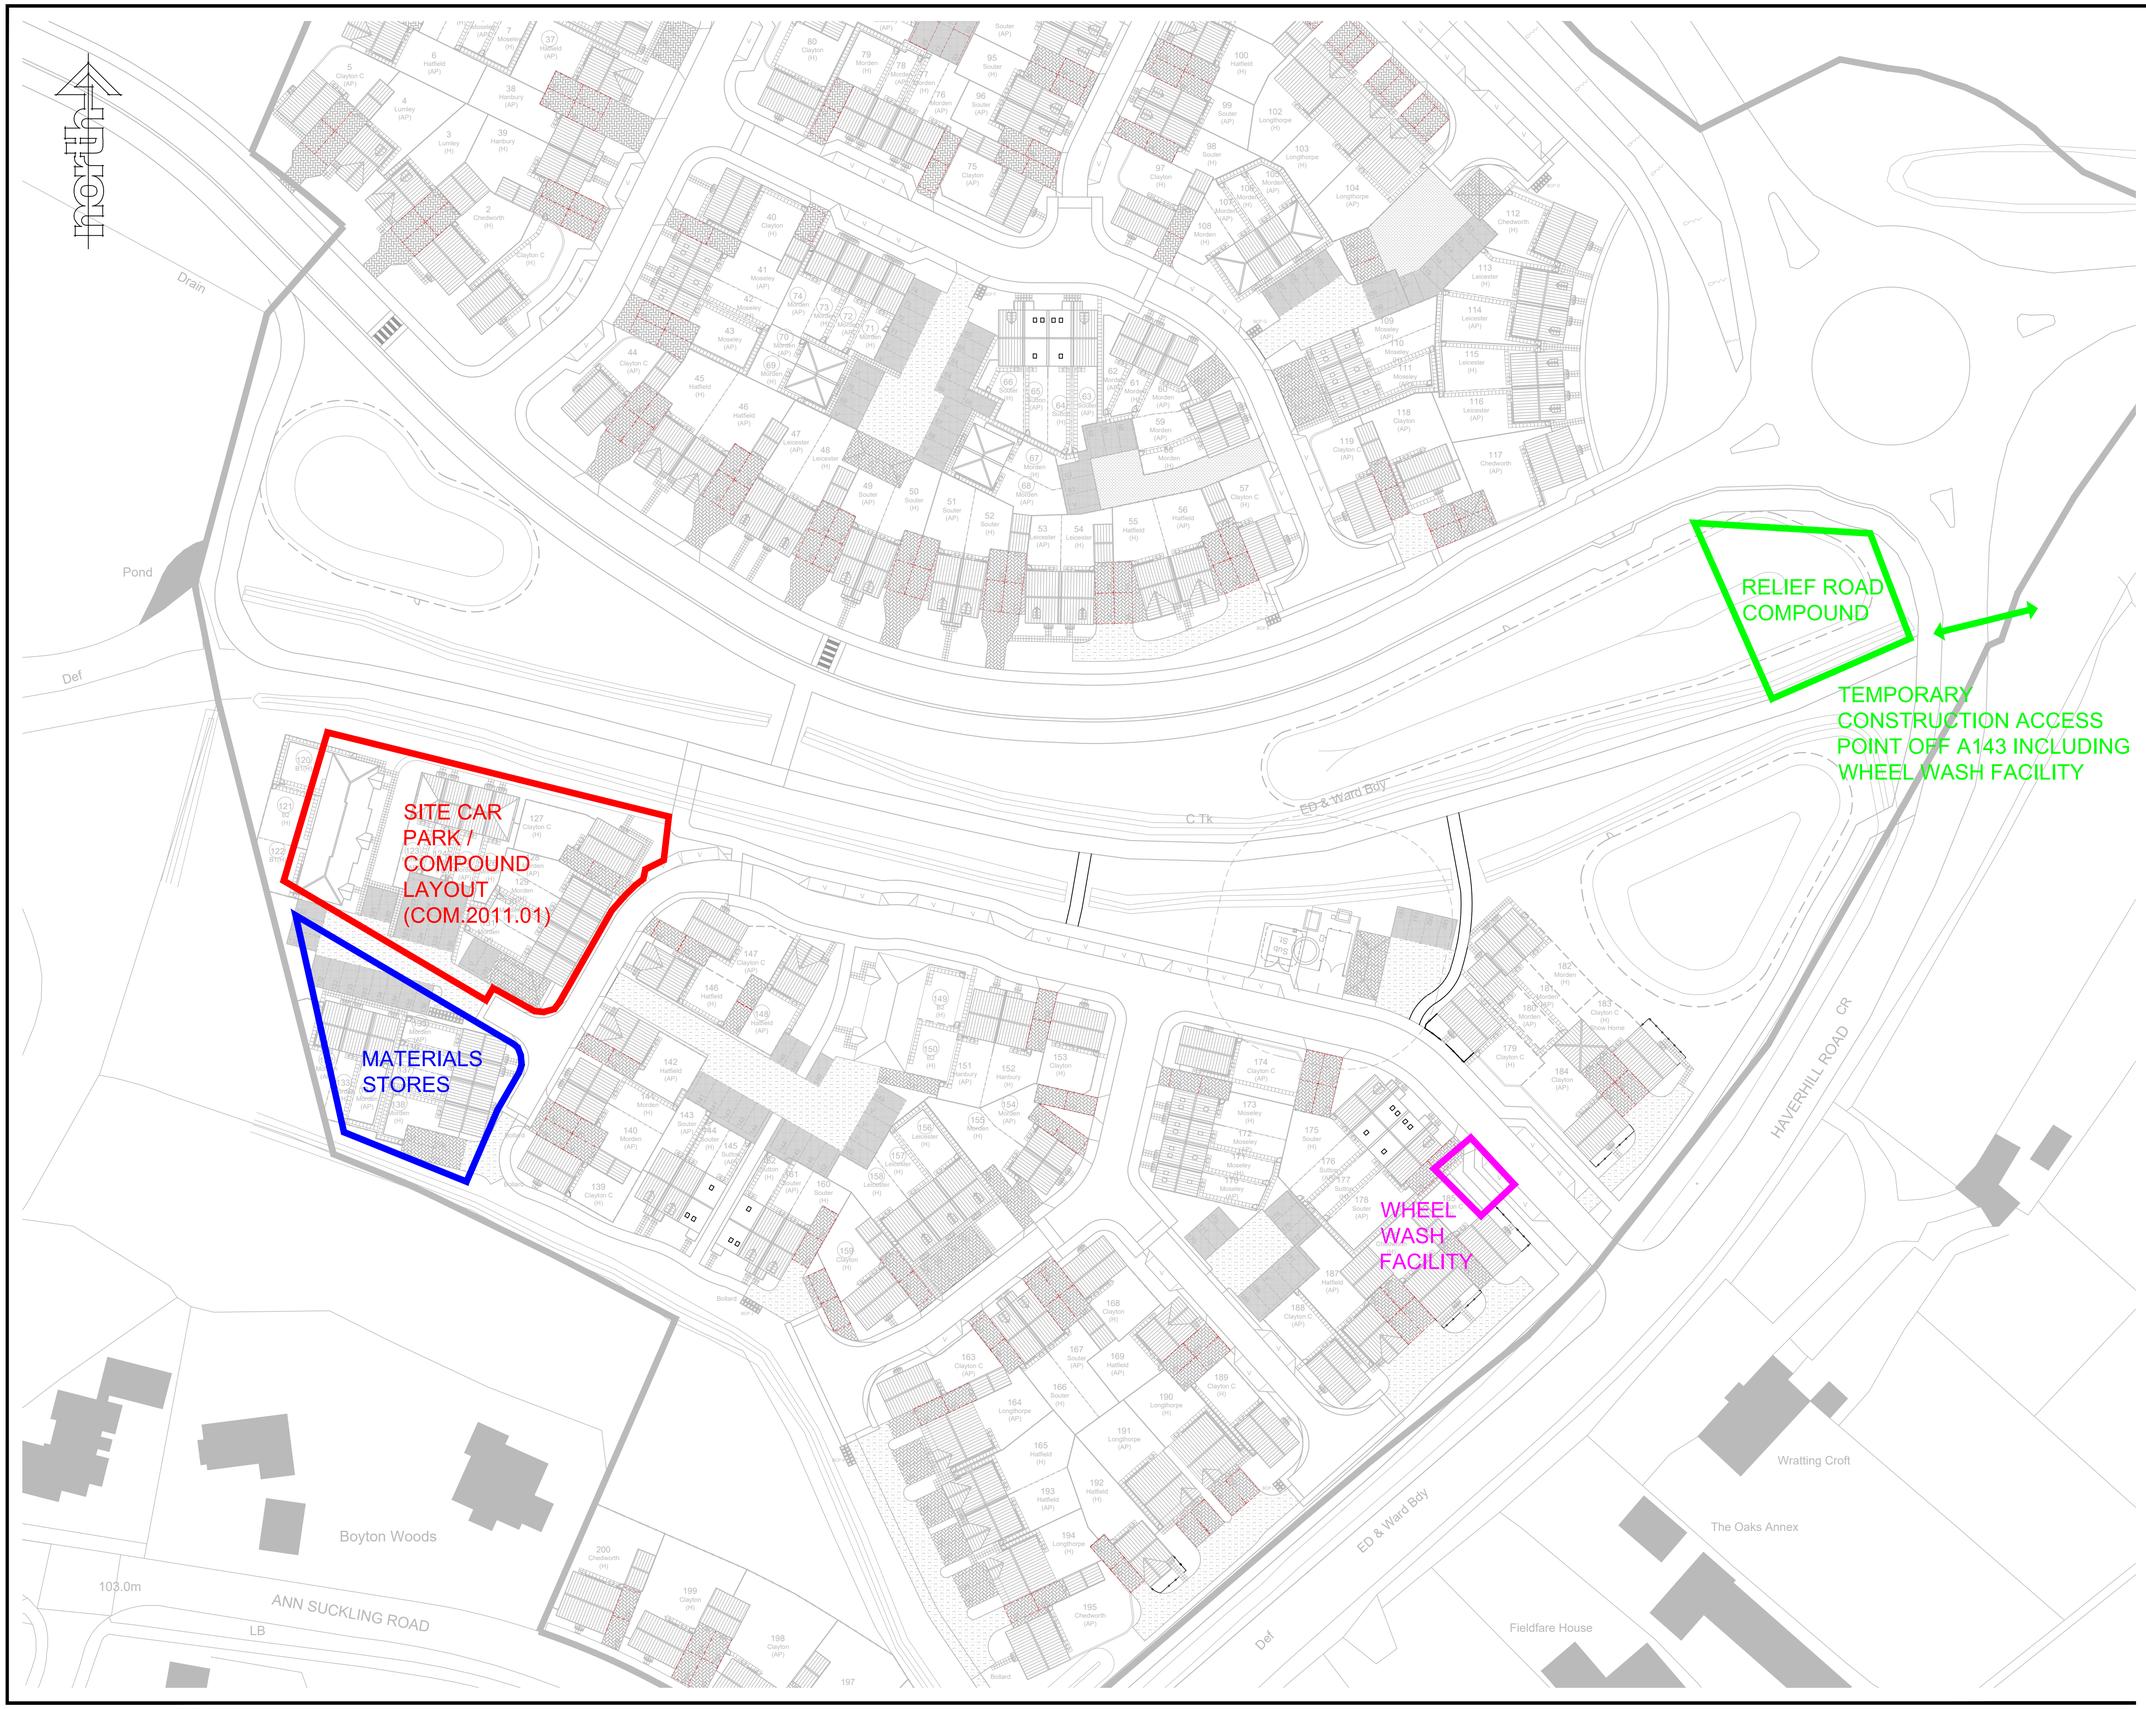

Rev	Description	By	Date

PERSIMMON

Persimmon Homes Ltd.
Persimmon House
Orion Court, Orion Avenue
Great Blakenham
Suffolk IP6 0LW
Tel 01473 927400

Site Name:
Haverhill

Drawing:
COM.01

Scale@A1: Scale	Date: Date
Drawn By: Drawn By	Checked By: Checked By
Drawing No: COM.01	Rev: Rev