

Sign 2 - D/S Internally Illuminated Projection Sign - Scale:1:10


1No.Face panels to be laser cut 2.5mm flat aluminium powder coated externally green PM2418c.
Logo 'lozenge' to be 20mm 1T77 acrylic, pushed through (leaving a retaining lip), complete with C3 green vinyl applied to face (to allow for edge illumination only).
N.B 'Specsavers' letters to be weeded from vinyl.
Complete with 1No. Set of 5mm Opal 050 acrylic letters bonded to face.

All to be fixed over internal 3mm U Channel with 20x20x3mm extruded aluminium angle fixing.
All secured to internal 32x32x3mm aluminium SHS framework and fixed direct to substrate with fixings to suit.
Steelwork finished to match PMS Cool Grey 11C.
All to be illuminated using LEDs.

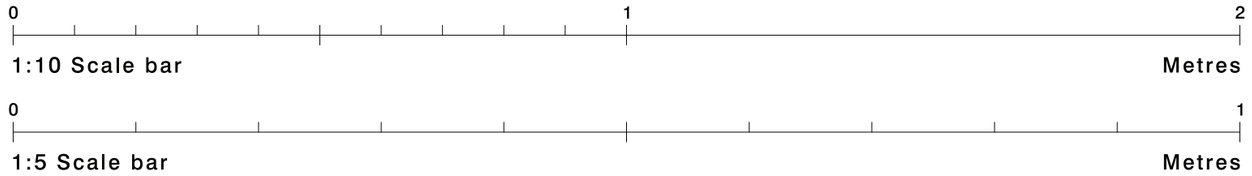

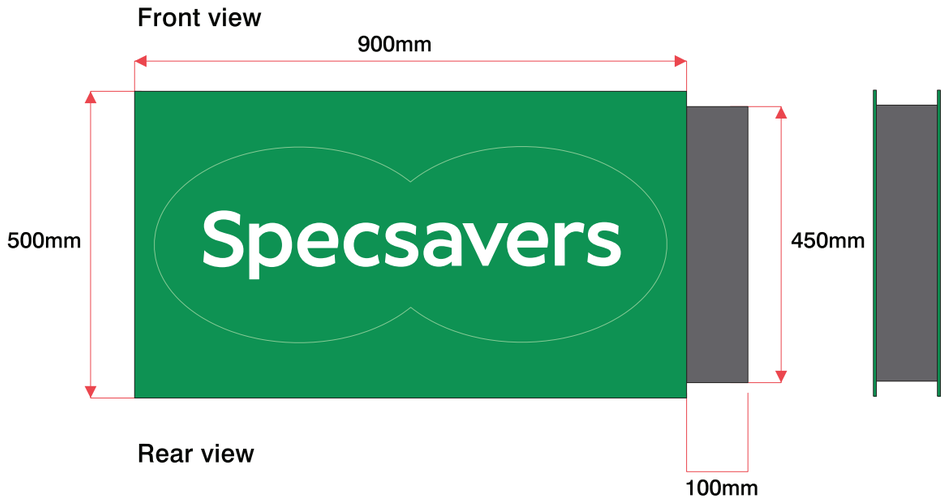



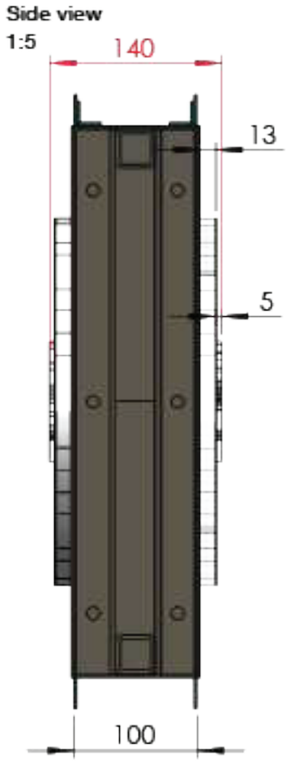


Isometric view
NTS



Sign 3 - Manifestation Dots - Scale 1:10

1No. Set plot cut frosted vinyl manifestation dots.
Reverse applied to glazing.

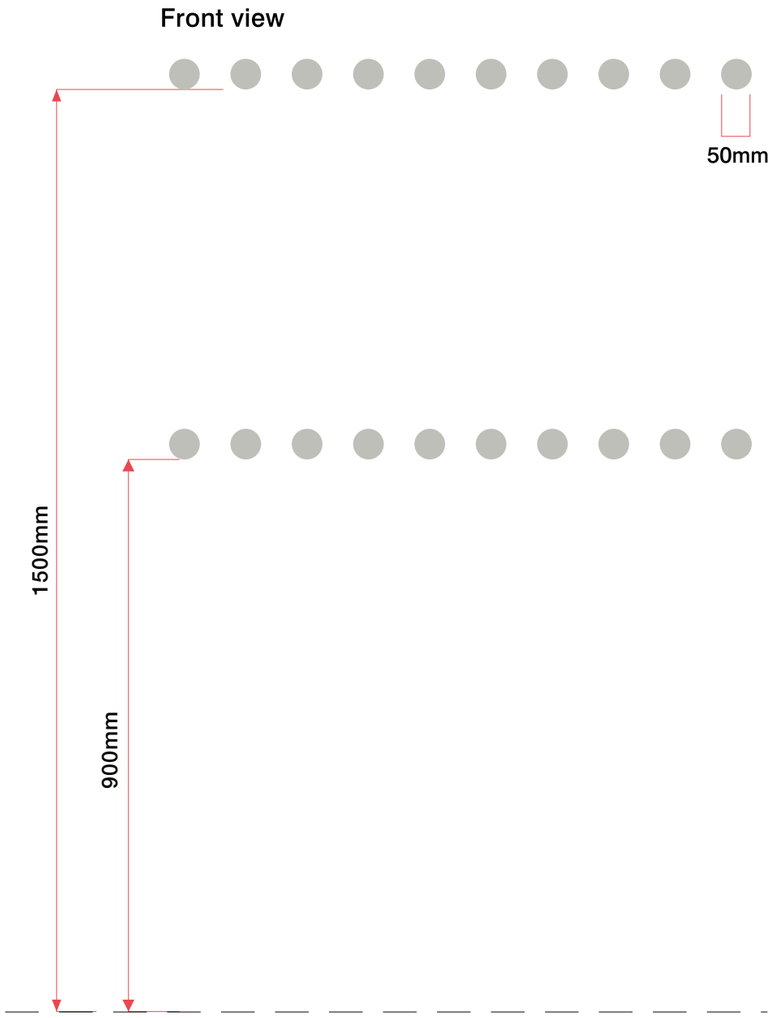

Site	Job Number	Page	Scale	Drawn by	Sales Rep
Specsavers Haverhill	160584A	5	as shown @ A3	BI	JS
	Drawing Location W:\Sales\Specsavers\		**Issue / Rev** Issue 01	**Checked by** BF	**Date** 24/08/2026

BUTTERFIELD SIGNS LTD
174 Sunbridge Rd
Bradford West Yorkshire
BD1 2RZ
Tel: 01274 722244
Fax: 01274 848996
Web: www.butterfieldsigns.co.uk

This document is the property of Butterfield Signs Ltd who own the copyright therein. The information in this document is given in confidence and without the written consent of Butterfield Signs Ltd, given by contract or otherwise the document must not be copied, reprinted or reproduced in any material form either wholly or in part nor must the contents of the document or any method of technique available there from be disclosed to any third party.