

Sign 1 - Internally Illuminated Fascia Sign - Scale 1:25

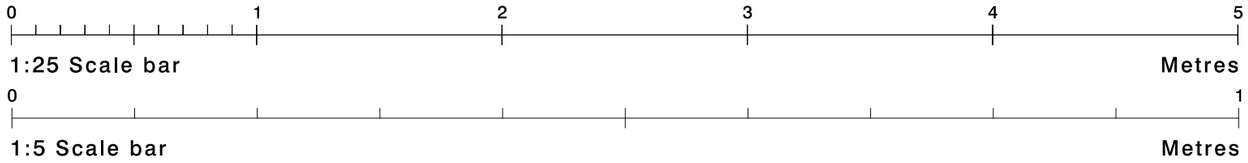


1No. Face panels to be laser cut 2.5mm aluminium with 50mm returns and 30mm step top.
All panels to be powder coated externally Green PM2418c.
To be fixed using 40x40mm extruded aluminium angle for fixing support.

1No. Set of strapline lettering to be CNC router cut 20mm Opal 1T77 acrylic,
leaving a retaining lip, then pushed through. Illuminated using LEDs.


1No.'Specsavers' premium logo's manufactured from: 5mm Opal 050 acrylic face,
3mm Opal 050 acrylic returns (at 30mm deep). Complete with blockout colour matched metamark
Green vinyl to face & rear 18mm of returns. (N.B Only partial return illumination).
To be fixed over 10mm White foamex backtray.
Complete with set of 'Specsavers' letters to be 20mm 1T77 acrylic pushed through (see section through).
All to be illuminated via LEDs.
To be fixed to aluminium face panel using M5 threaded rods.
Height from ground to underside of sign is: 2730mm approx
Note : Illumination will not exceed 300cdm

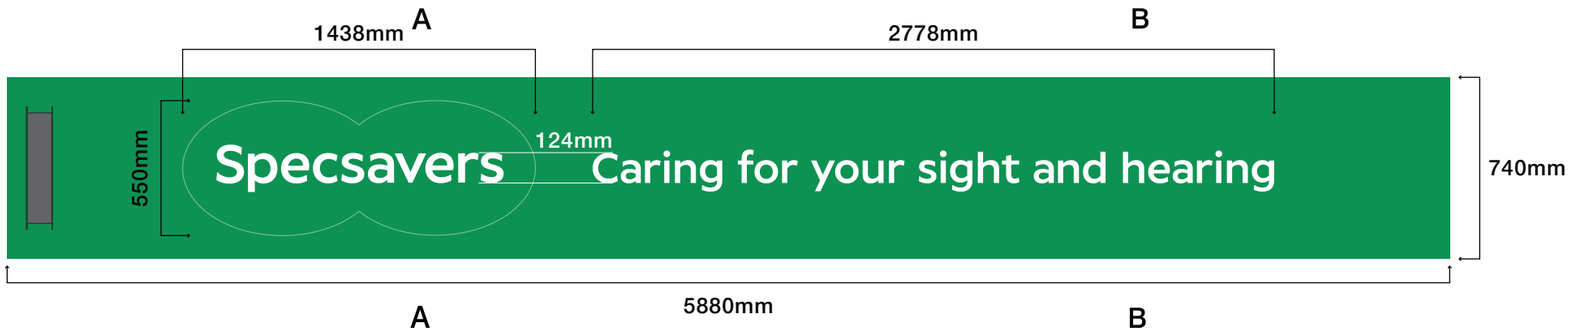

Section Through - A-A - NTS

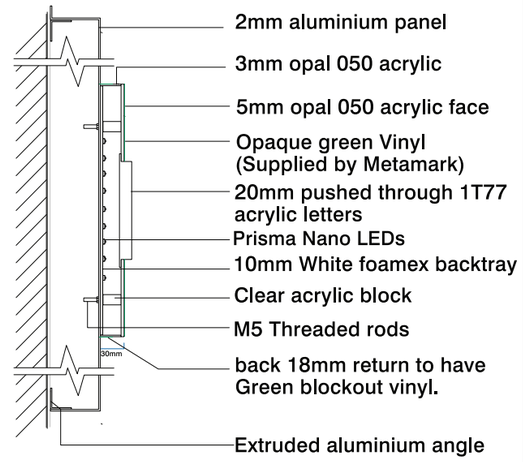

Section Through - B-B

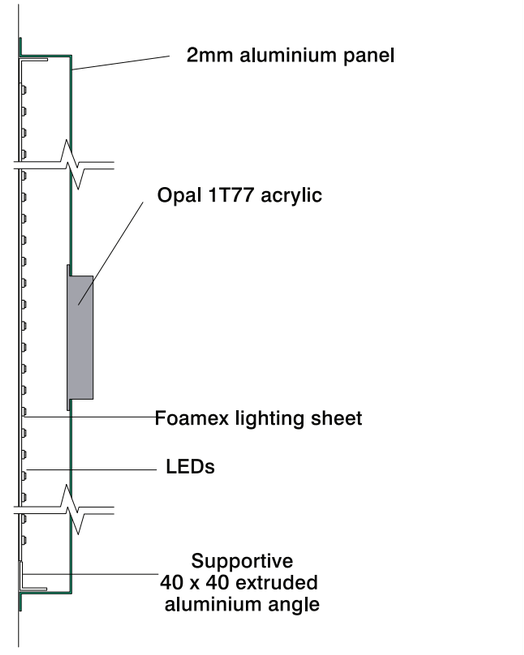

Site
Specsavers
Haverhill

Job Number
160584A

Page
4

Drawing Location
W:\Sales\Specsavers\

Scale
as shown @ A3

Issue / Rev
Issue 01

Drawn by
BI

Checked by
BF

Sales Rev
JS

Date
24/08/2026

BUTTERFIELD SIGNS LTD
174 Sunbridge Rd
Bradford West Yorkshire
BD1 2RZ
Tel: 01274 722244
Fax: 01274 848996
Web: www.butterfieldsigns.co.uk

This document is the property of Butterfield Signs Ltd who own the copyright therein. The information in this document is given in confidence and without the written consent of Butterfield Signs Ltd, given by contract or otherwise the document must not be copied, reprinted or reproduced in any material form either wholly or in part nor must the contents of the document or any method of technique available there from be disclosed to any third party.