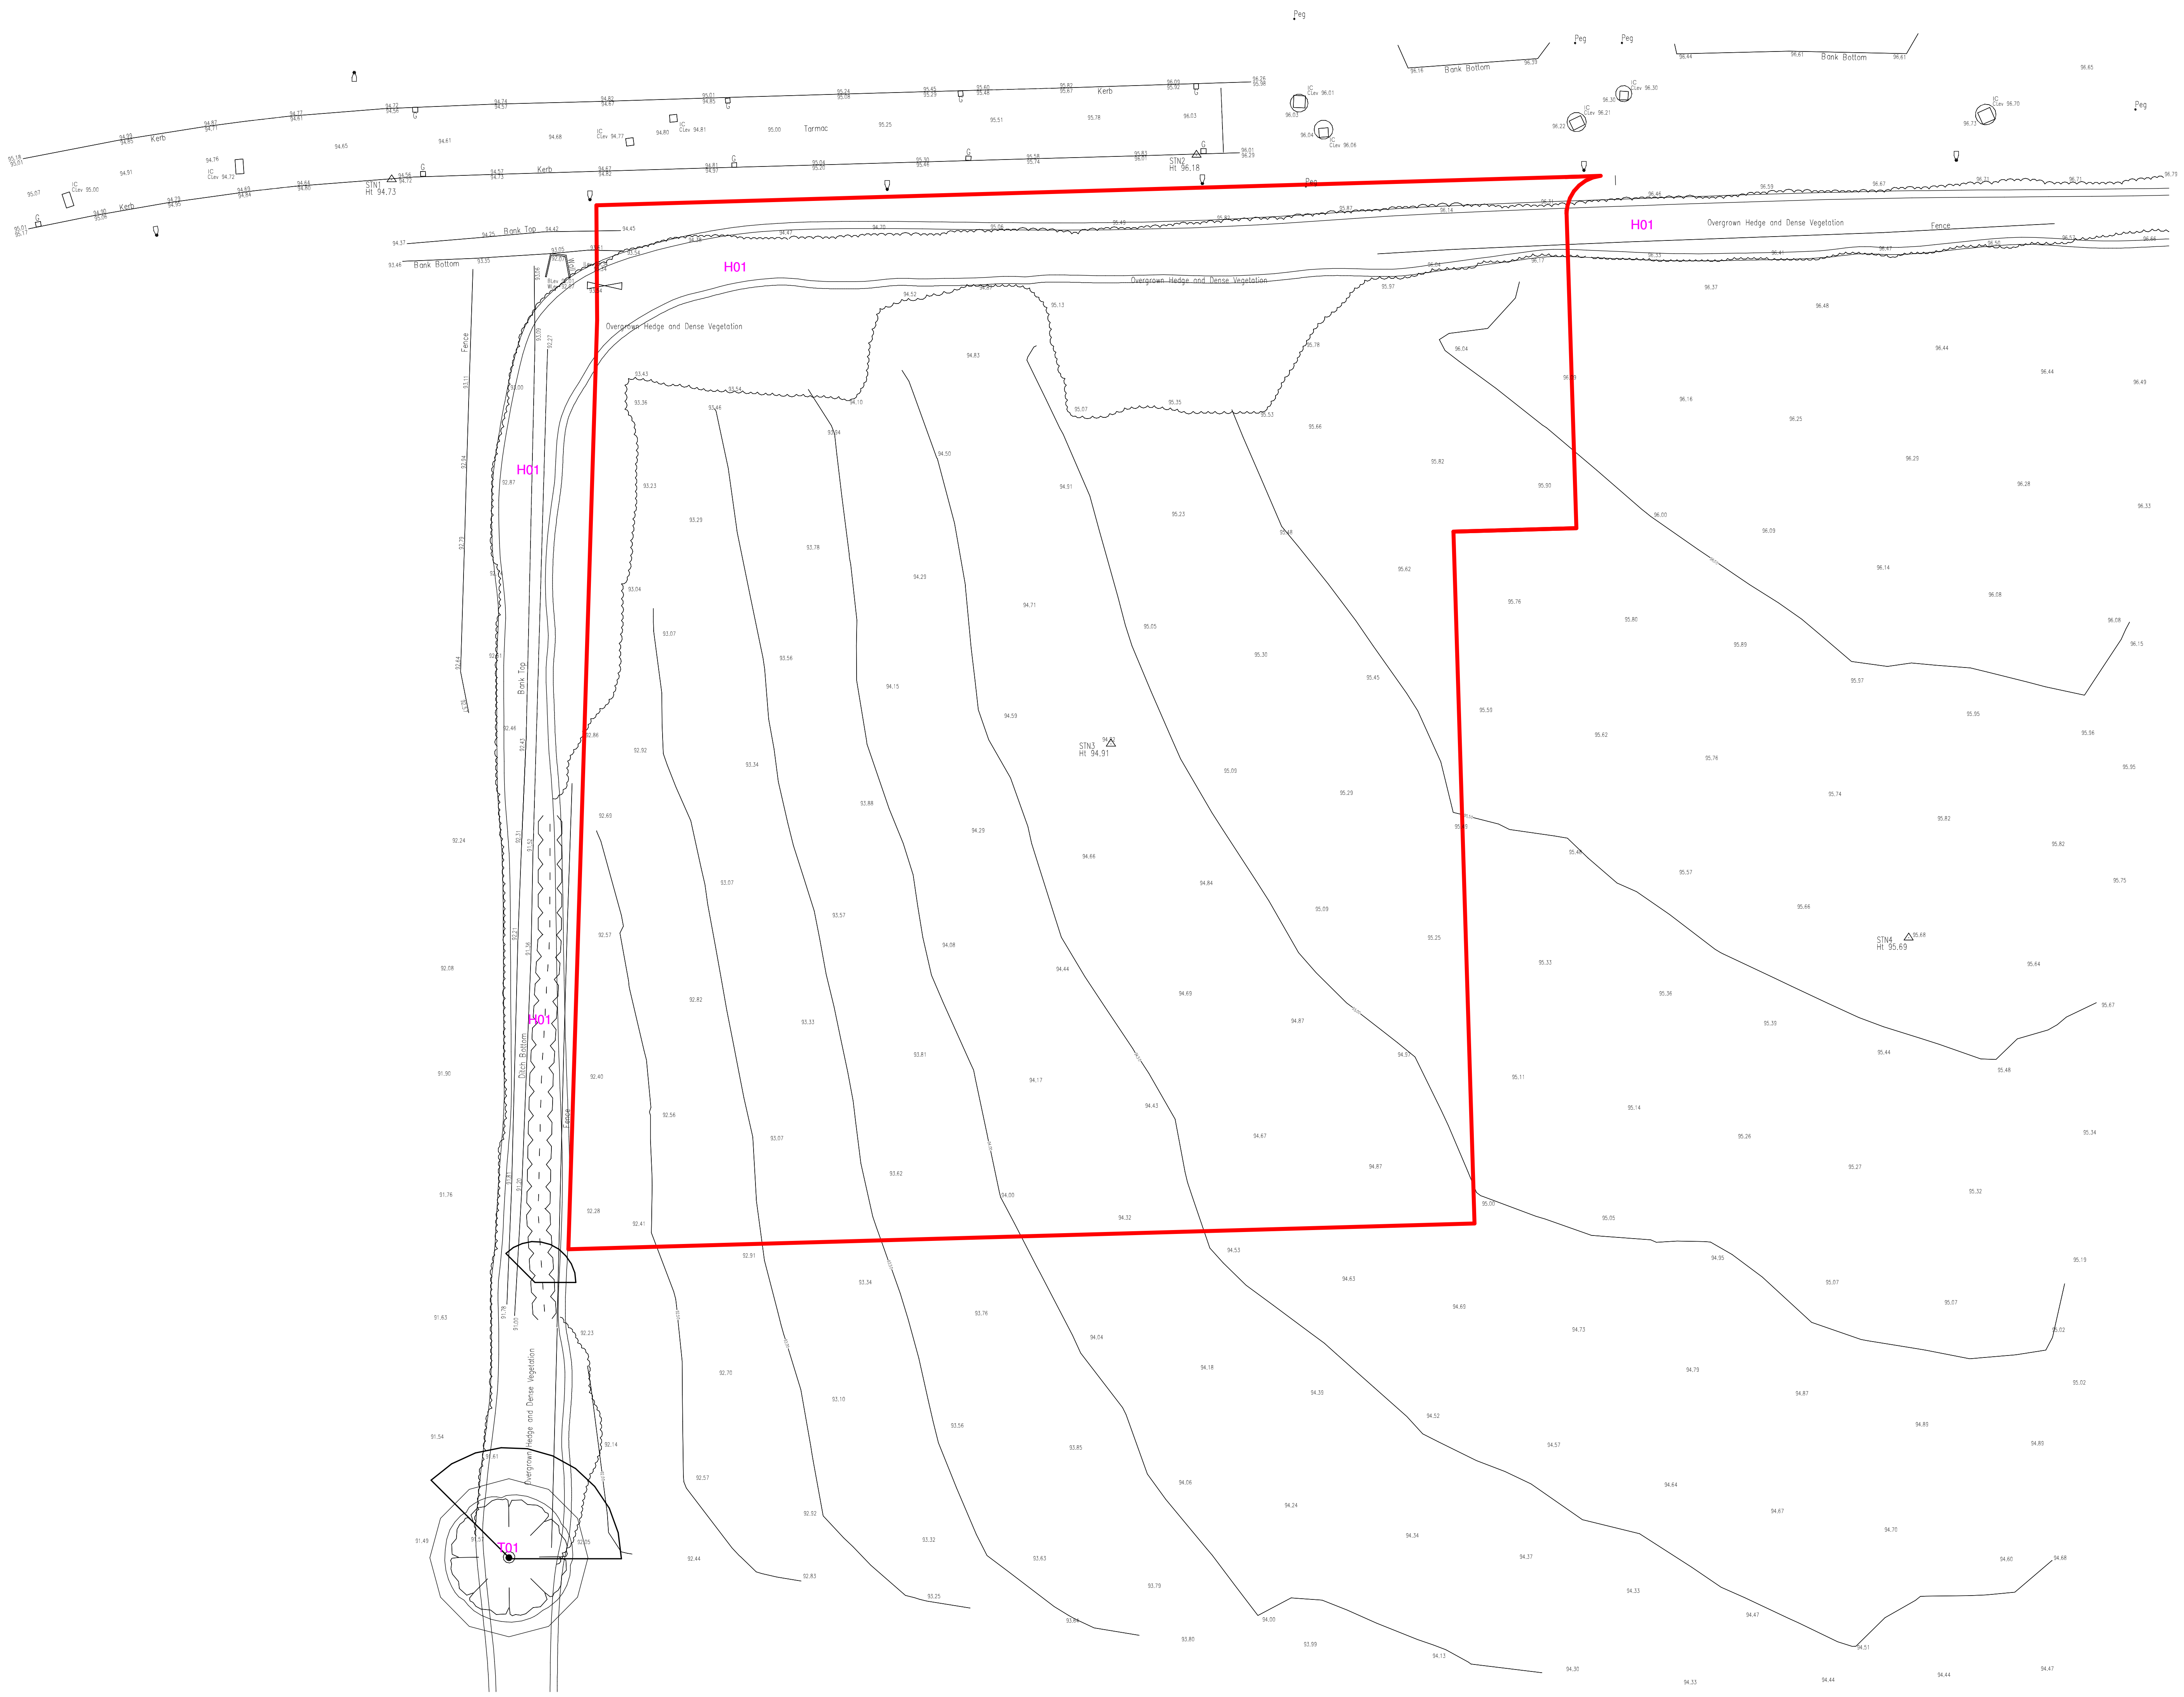


1 TOPOGRAPHICAL SURVEY

1 : 500

0 5 10 20 50 m

REV	DATE	DETAILS OF AMENDMENTS	DRAWN
B	06/08/25	RED LINE AMENDED TO MATCH CANNON DRW. ZD541-PL-SK-290 P02	VF
A	04/08/25	RED LINE AMENDED	VF

REVISIONS

LNT Construction

LNT CONSTRUCTION LTD
UNIT 2, HELIOS 47
ISABELLA ROAD
GARFORTH
LS25 2DY
Tel: 0113 385 3858
Fax: 0113 385 3859

CLIENT

LNT CARE DEVELOPMENTS

SITE

Land at Great Wilsey Park
Haverhill
CB9 7UE

TITLE

66 BED CARE HOME - TOPOGRAPHICAL SURVEY

SCALE @A2	1 : 500	DATE	06/08/2025 15:21:26
DRAWN	VF	DWG NO.	CB9 7UE - A-02

DRAWING STATUS

FOR PLANNING APPROVAL

CHECKED BY	Checker	DATE	
APPROVED BY	Approver	DATE	