



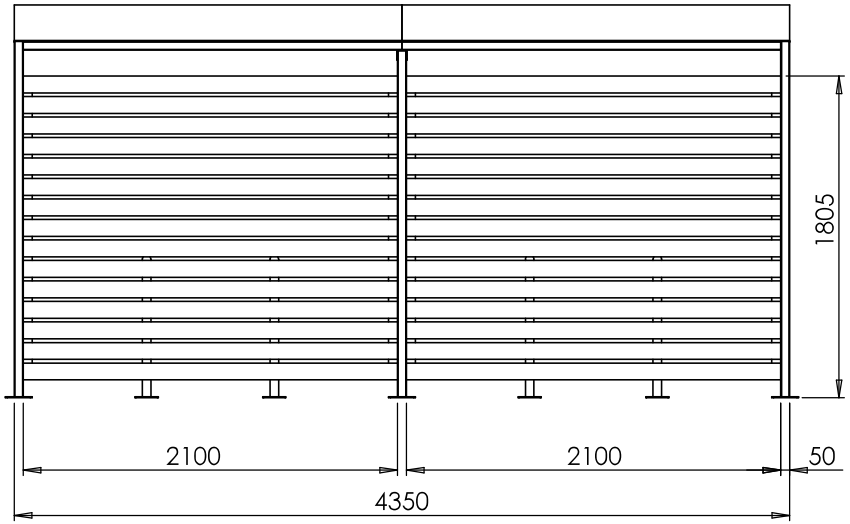


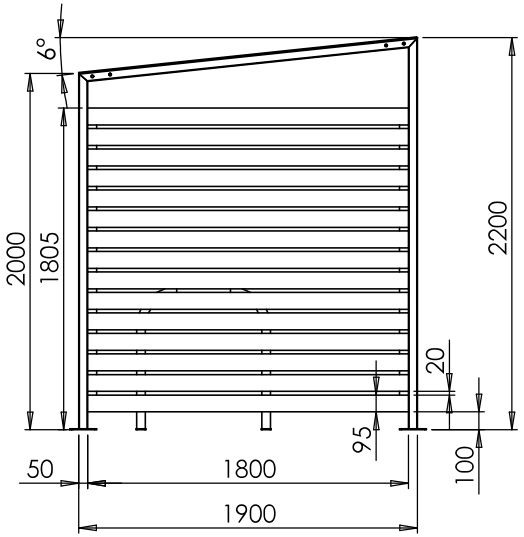

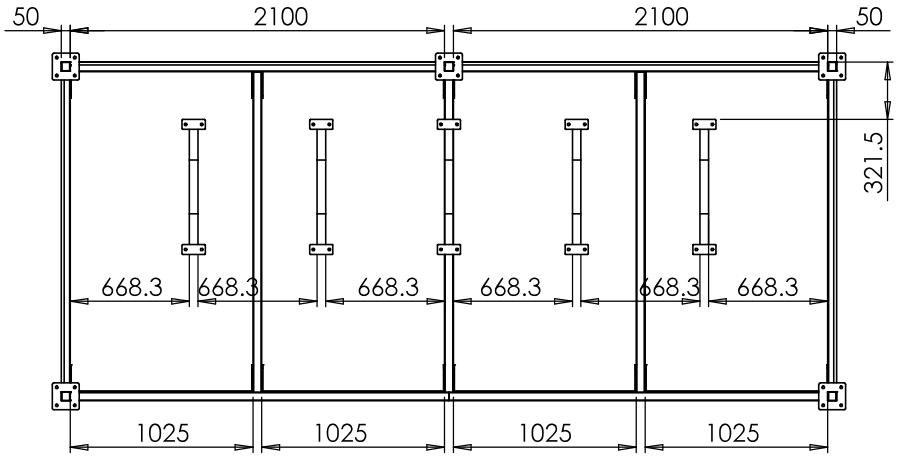

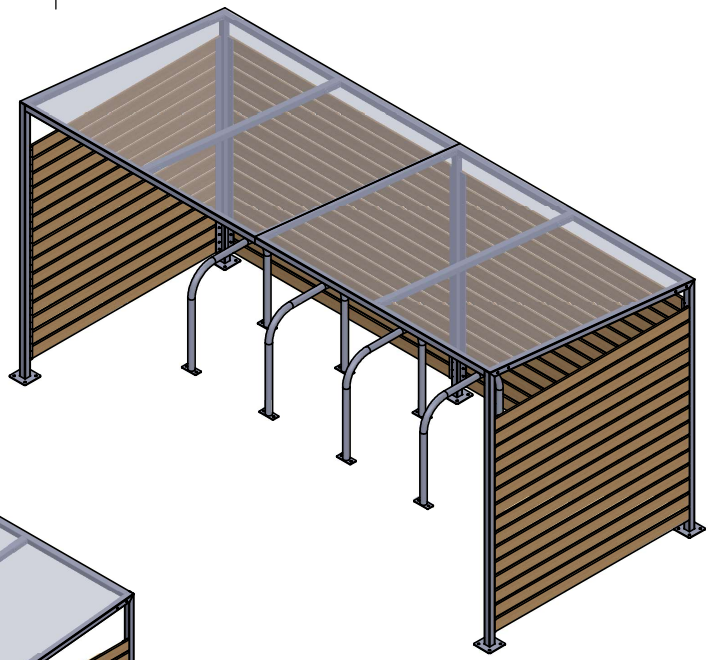

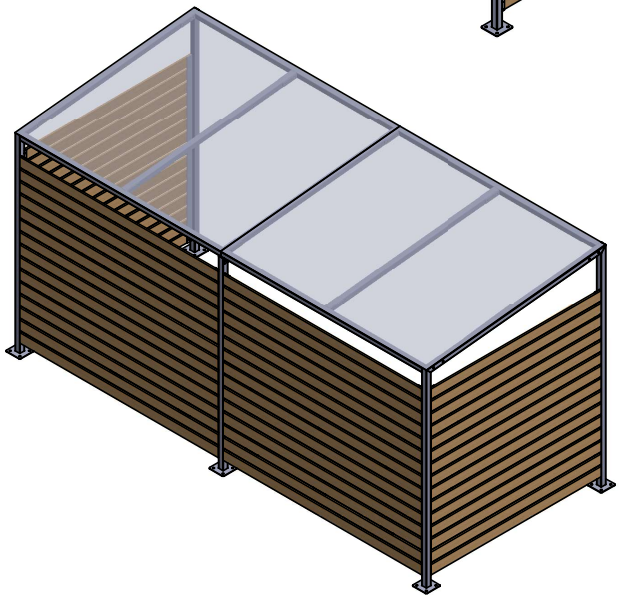

DEBURR AND BREAK SHARP EDGES DO NOT SCALE DRAWING	DRAWN: ALOK	DATE: 26/07/24	REVISION: A
	METAL DEPOT		
UNLESS OTHERWISE SPECIFIED: DIMENSIONS ARE IN MILLIMETERS TOLERANCES: LINEAR:+-1 MM ANGULAR:+-1 DEG	TITLE: Linear Shelter 4350x2200		
	DWG NO.		
	FINISH: SEE JOB SHEET	SCALE: 1:30	A3
	MATERIAL: SEE B.O.M		SHEET 1 OF 11