












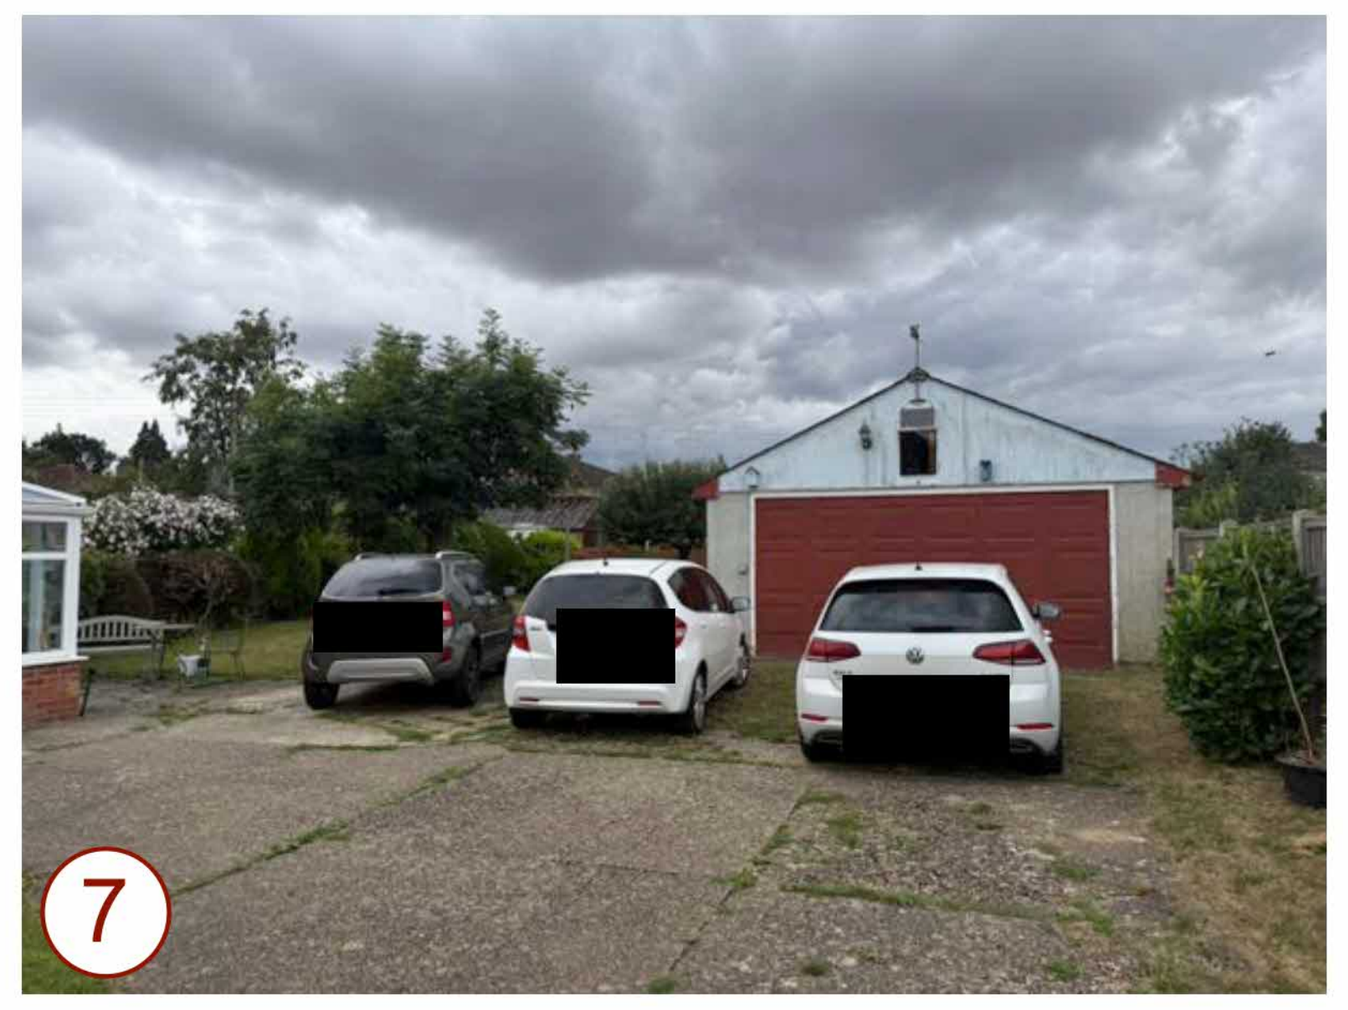


































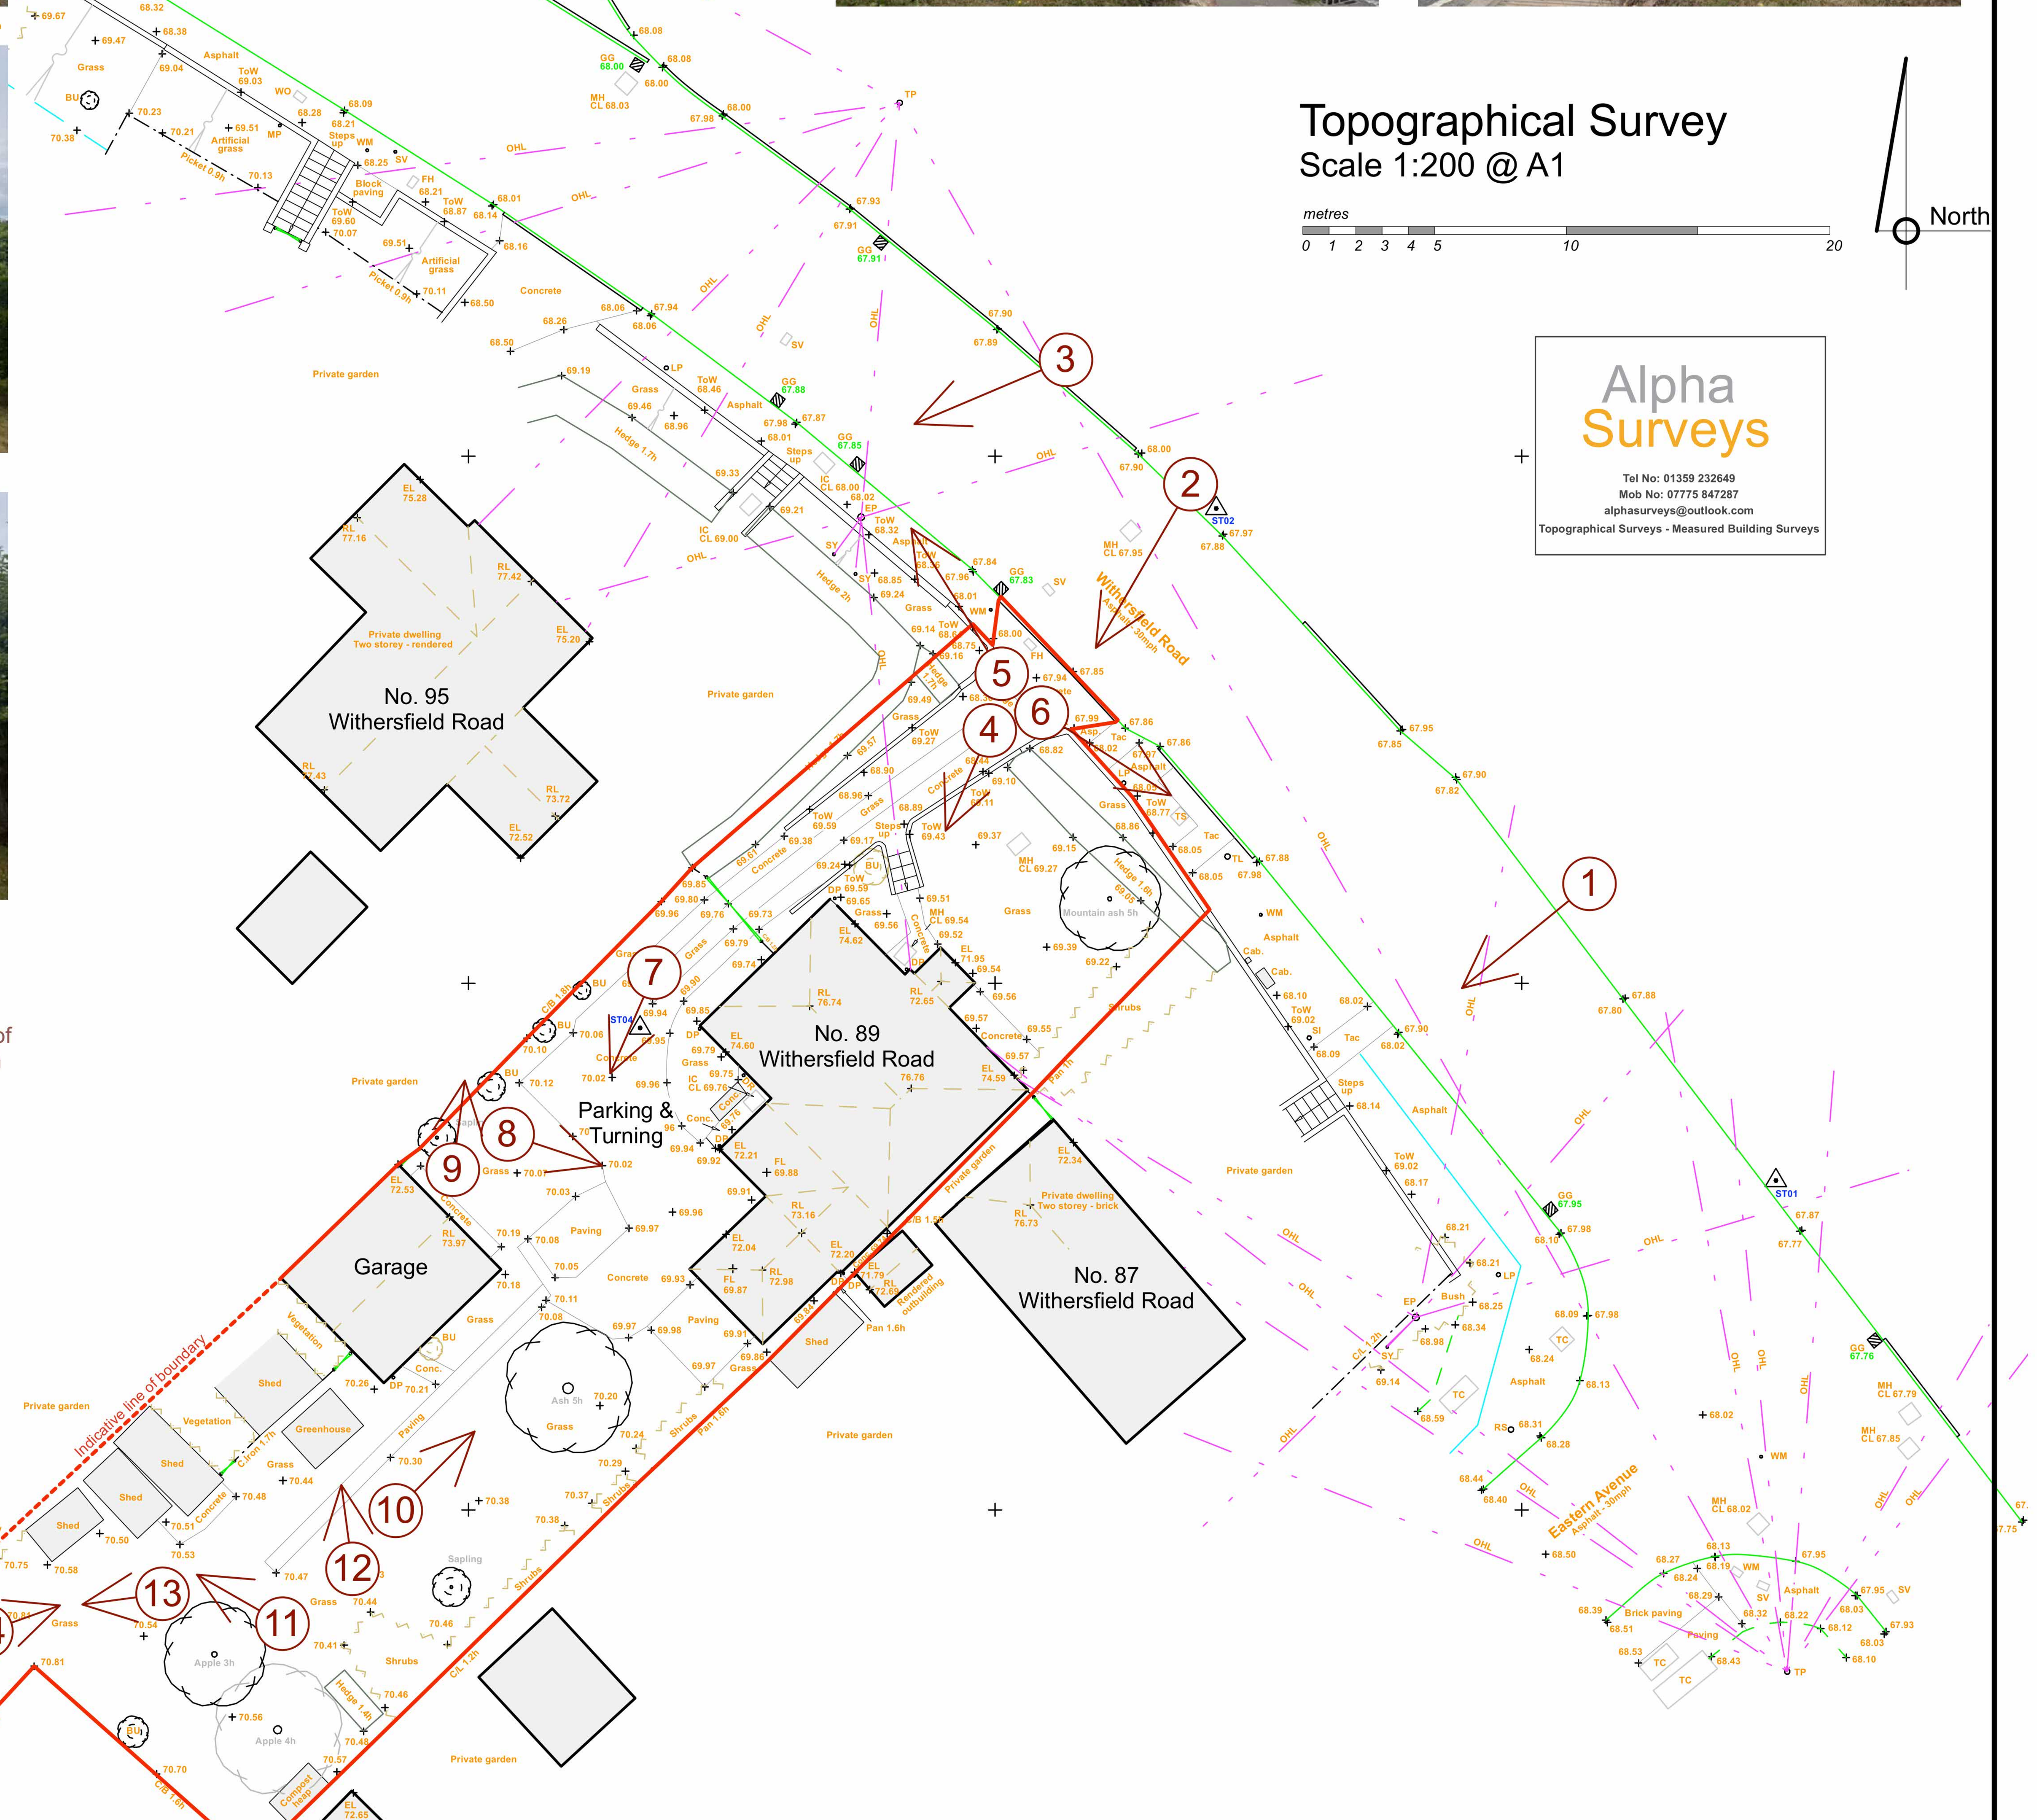

Contractor is responsible for all setting out and must check dimensions on site before work is put in hand. Written dimensions only to be taken, this drawing must not be scaled.
JAP Architects to be immediately notified of suspected omissions or discrepancies. ©

Revisions		
A.	Directional arrow '20' corrected.	02/02/26

Revisions		

J.A.P. Architects

Market Hill, Clare, Suffolk CO10 8NN

T: 01787 279490
E: enquiries@japarchitects.co.uk
W: www.japarchitects.co.uk

J.A.P. Architects
RIBA

Project	89 Withersfield Road Haverhill			
Title	**Topographical Survey and Site Photos**			
Scale	1 : 200 @ A1	Date	July 2025	Revision
Drawing No.	25025-02			A