
A9-B2, HAVERHILL, SUFFOLK

REFUSE STRATEGY PLAN - A

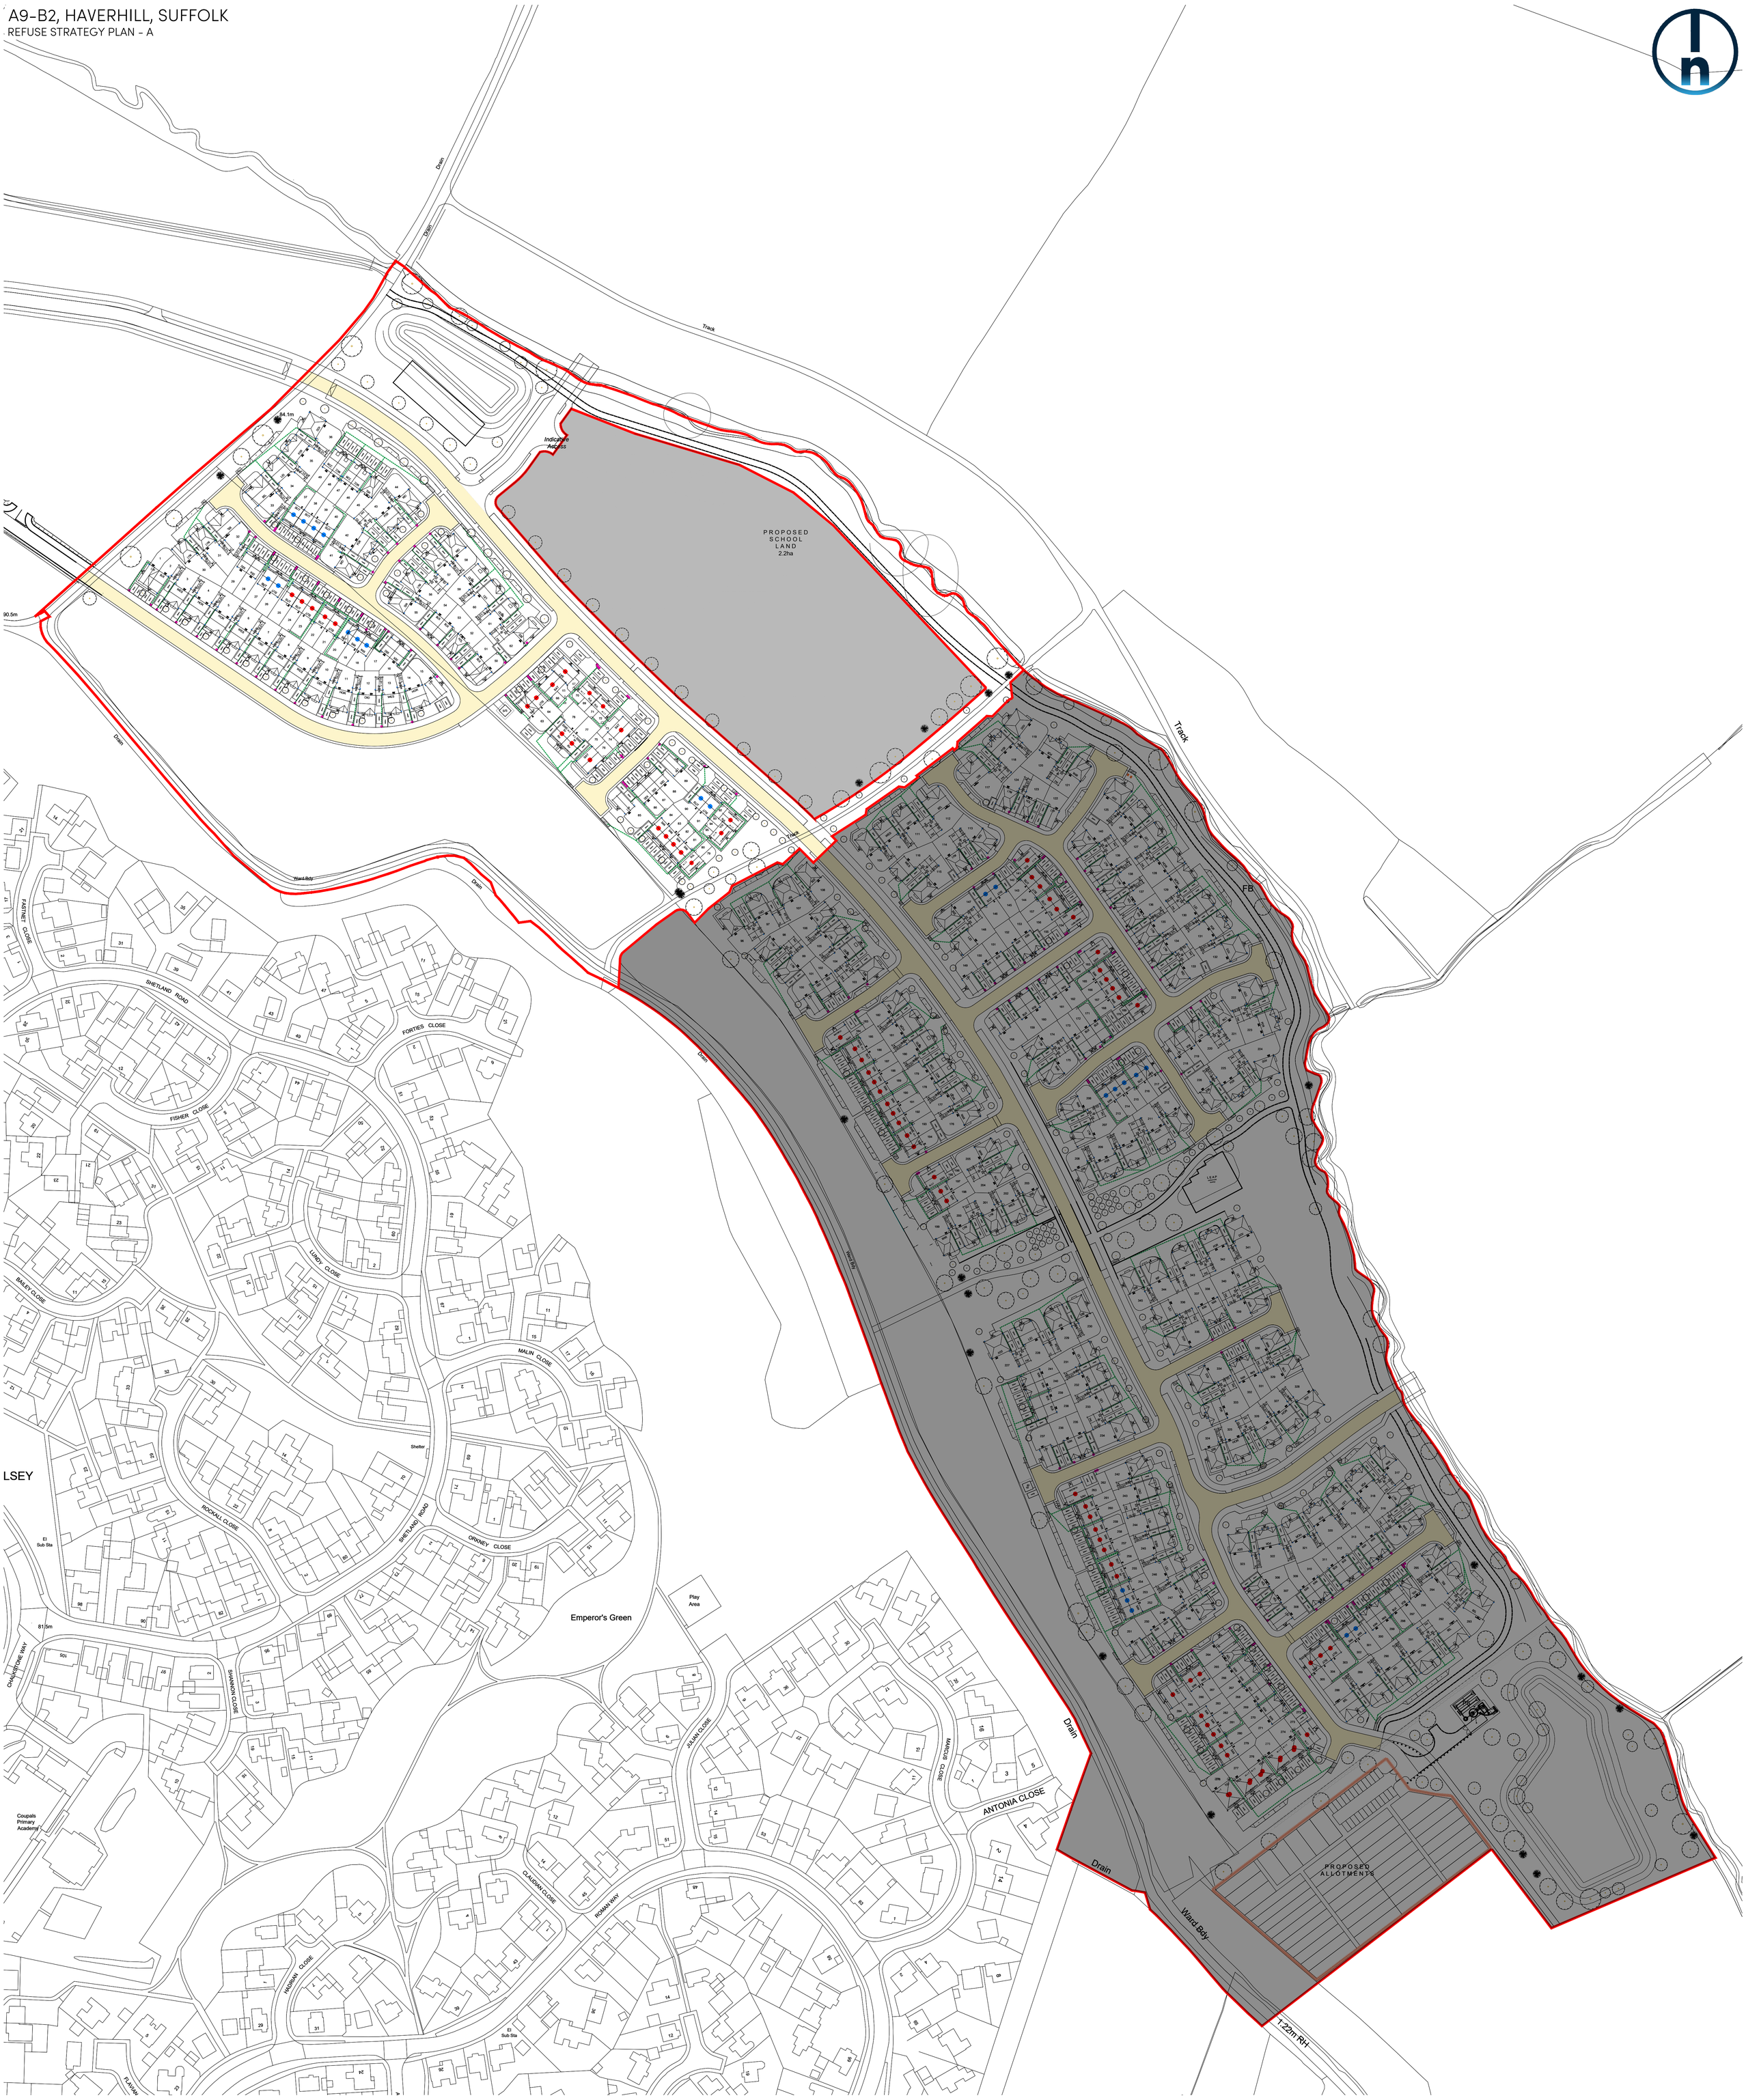

KEY

REFUSE STRATEGY PLAN

- House Owner Transfer Route
- Roadside Collection Point
- BCP — Bin Collection Point
- Adoptable Roads

0 10 20 30 40 50 100m

SCALE 1:1000

Rev	Date	Amendment	Initials
E	27-03-26	Updated to suit Site Layout Rev Q	JC
D	03-11-25	RM modification	YC
C	14-10-25	Bin collection point amended	YC
B	13-08-25	Updated to suit Site Layout RevM	YC
A	20-06-25	Updated to suit Site Layout Rev L	ZA

PLANNING ISSUE

Project:

A9-B2, HAVERHILL

SUFFOLK

Client:

BLOOR HOMES

Drawing:

REFUSE STRATEGY PLAN - A

Drawing no: 24.2068A9-B2.2050 **Rev:** E

Scale@A0: 1:1000 **Date:** APR 2025 **Drawn:** JM **Checked:** YC

FINC Architects Ltd

61-63 New London Road | Chelmsford | Essex | CM2 0ND

T: +44 (0)1245 933988
W: www.fincarchitects.com
E: company@fincarchitects.com

Disclaimer:

© FINC Architects Limited holds the copyright to all the information contained within this document and their written consent must be obtained before copying or using the data other than for the purpose it was originally supplied.

All dimensions and measurements to be checked on site.
Do not scale from this drawing. This drawing is to be printed in colour.